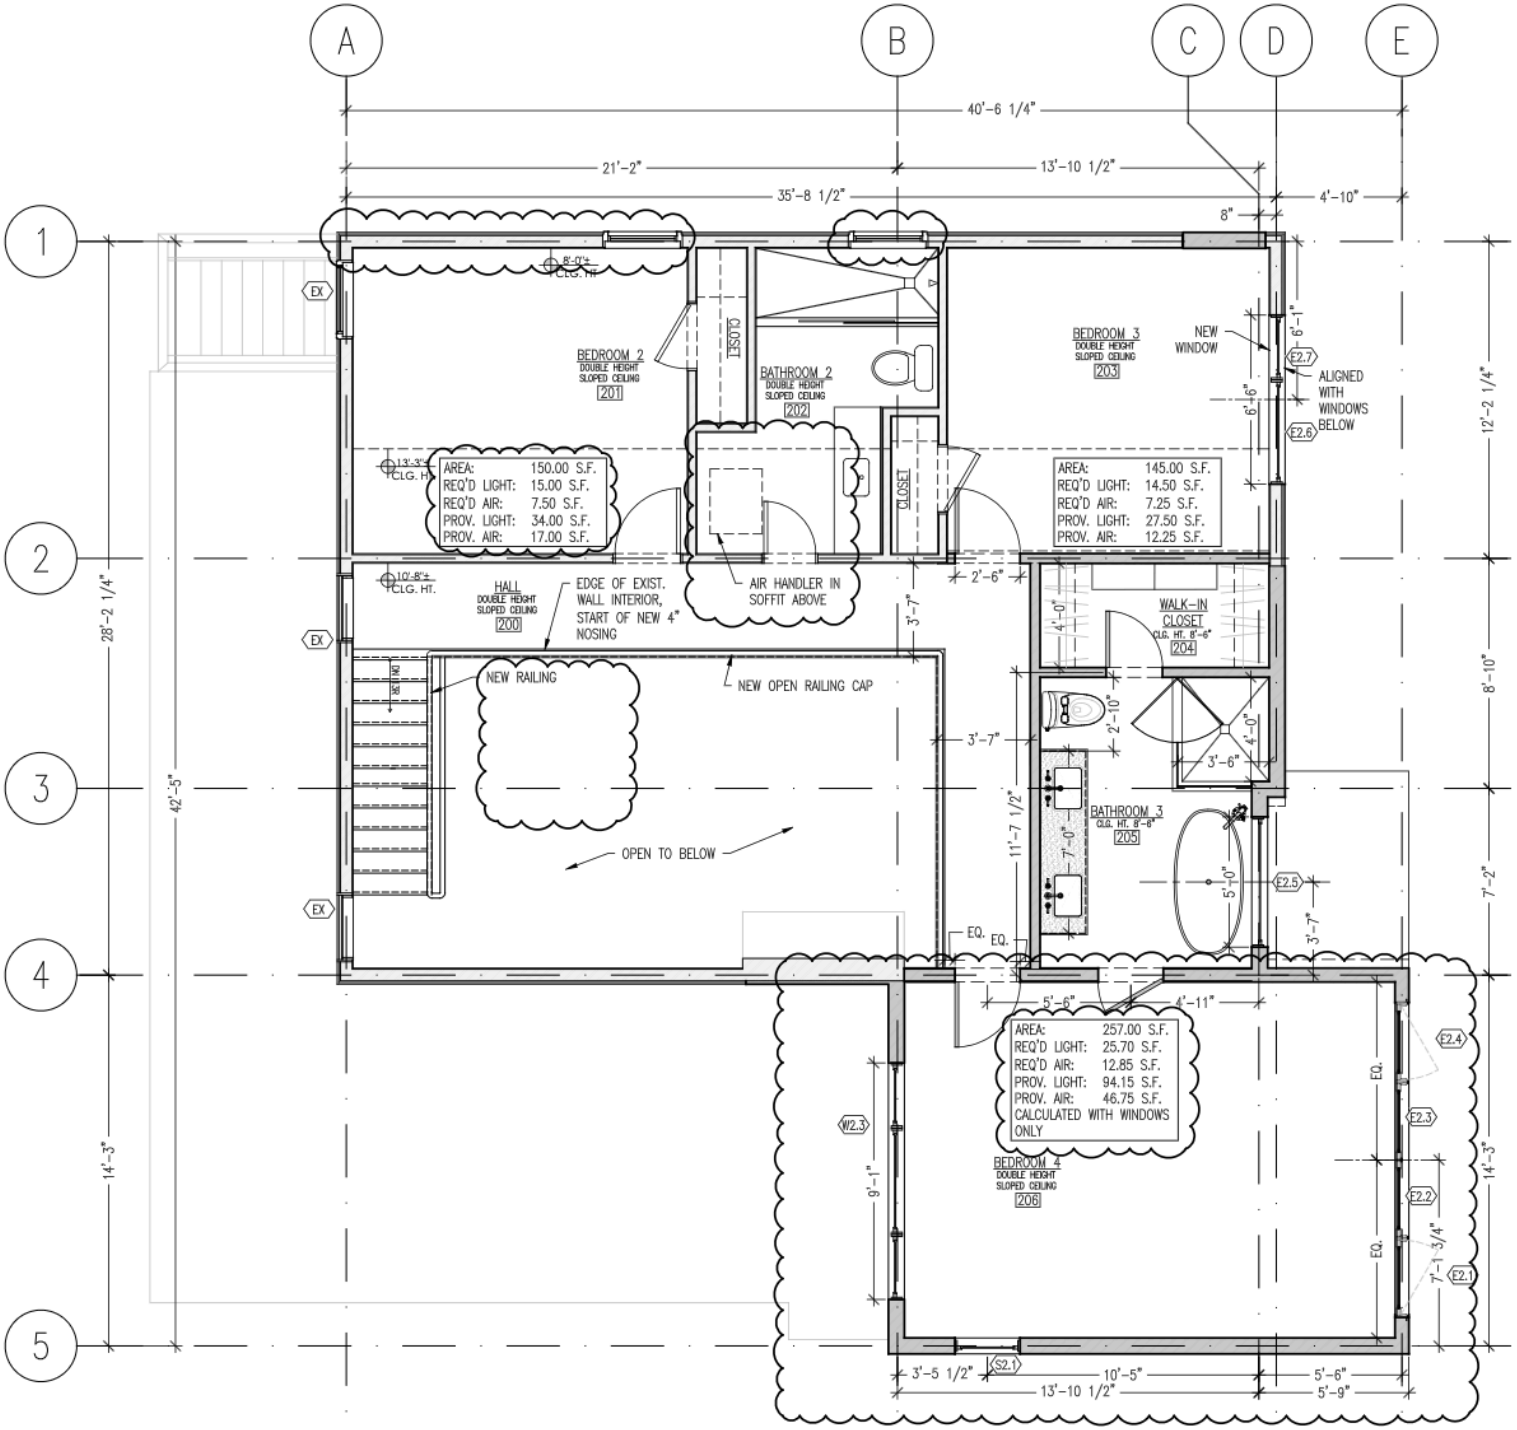

1 A-101 **PROPOSED FIRST FLOOR PLAN**

SCALE: 1/4" = 1'-0"

N