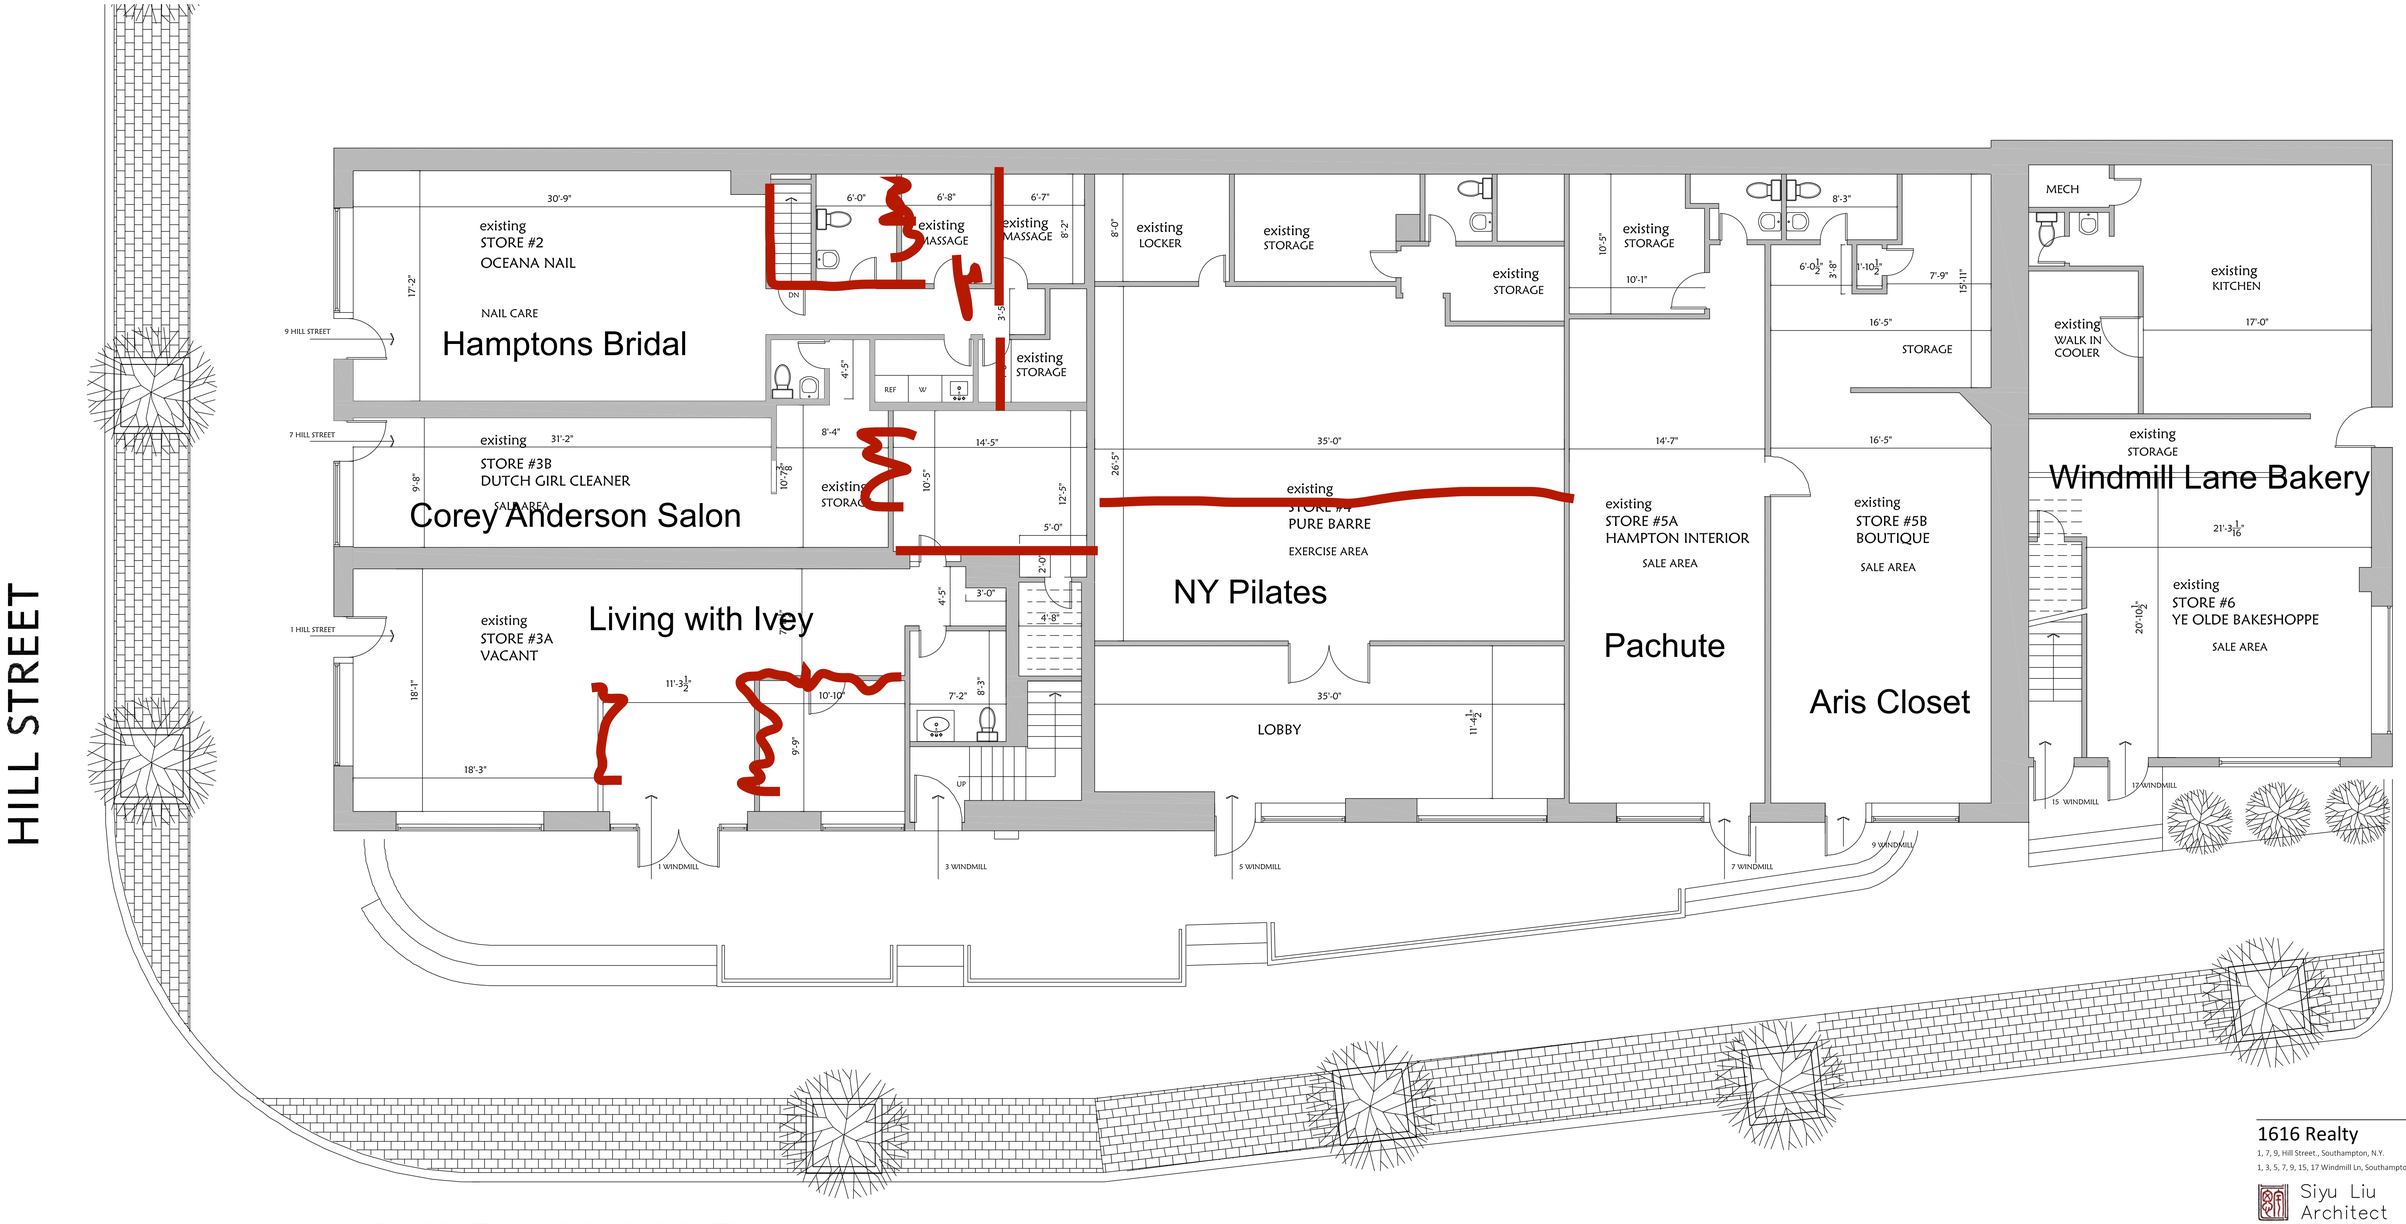

TOTAL GROSS FLOOR AREA OF ALL CORNER STORES = 7657 SF

1 First Floor Plan
Scale: 3/16" = 1'-0"

1616 Realty
1, 7, 9, Hill Street., Southampton, N.Y.
1, 3, 5, 7, 9, 15, 17 Windmill Ln, Southampton, N.Y.

Siyu Liu
Architect
Southampton, New York
6 3 1 8 7 5 6 2 3 4
Siyuliu.architect@gmail.com

Title:
Floor Plan

Date: Aug. 2017
Scale: 1/4" = 1'-0"
Revisions

No:	Date	Description

DWG. NO.
A.2