

SURVEY OF PROPERTY


Situate  
AMAGANSETT  
Town Of East Hampton  
Suffolk County, New York

SCALE: 1" = 40'

AREA: 27.655 sq.ft.  
or 0.6349 acres

SCTM No. 300-172-3-47

539p112

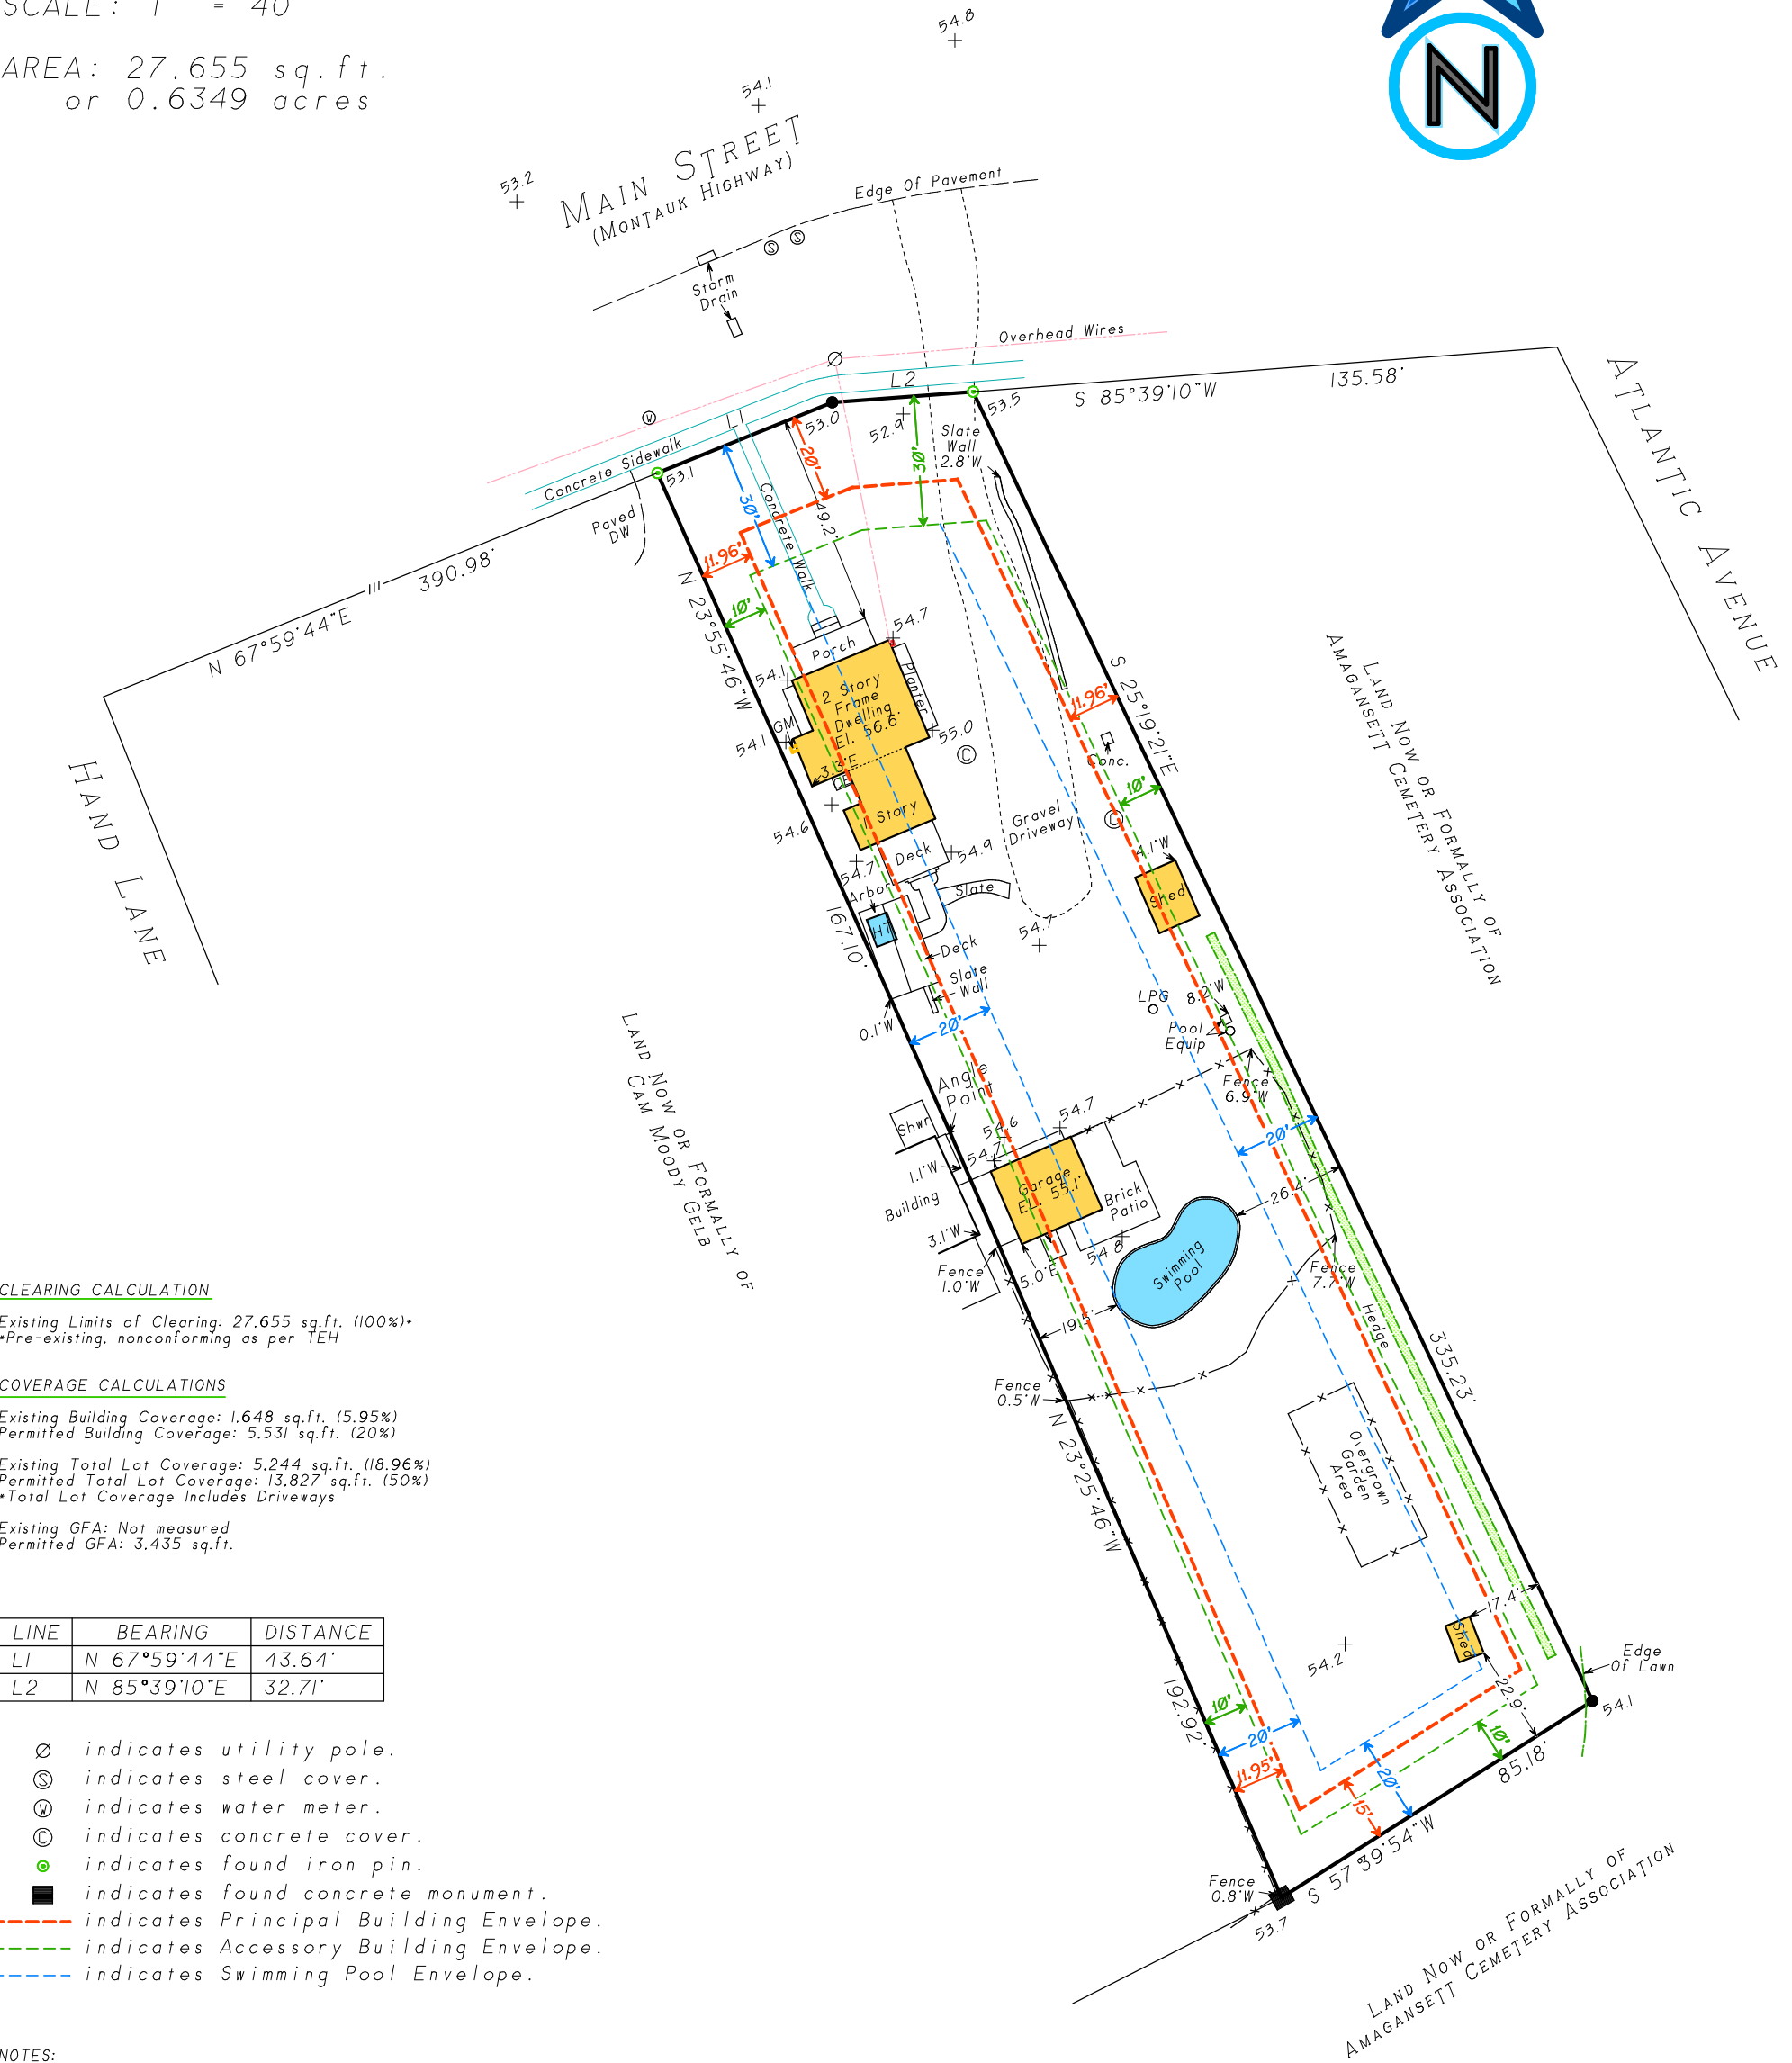

CLEARING CALCULATION

Existing Limits of Clearing: 27.655 sq.ft. (100%)\*  
\*Pre-existing, nonconforming as per TEH

COVERAGE CALCULATIONS

Existing Building Coverage: 1,648 sq.ft. (5.95%)  
Permitted Building Coverage: 5,531 sq.ft. (20%)

Existing Total Lot Coverage: 5,244 sq.ft. (18.96%)  
Permitted Total Lot Coverage: 13,827 sq.ft. (50%)  
\*Total Lot Coverage Includes Driveways

Existing GFA: Not measured  
Permitted GFA: 3,435 sq.ft.

| LINE | BEARING      | DISTANCE |
|------|--------------|----------|
| L1   | N 67°59'44"E | 43.64'   |
| L2   | N 85°39'10"E | 32.71'   |

- Ø indicates utility pole.
- ⊙ indicates steel cover.
- ⊕ indicates water meter.
- ⊙ indicates concrete cover.
- ⊙ indicates found iron pin.
- indicates found concrete monument.
- - - indicates Principal Building Envelope.
- - - indicates Accessory Building Envelope.
- - - indicates Swimming Pool Envelope.

NOTES:

- Unauthorized alteration or addition to a survey map bearing a licensed land surveyors seal is a violation of section 7209, sub-division 2 of the N.Y. State Education Law.
- Only copies from the original of this survey marked with an original of the land surveyor's embossed seal or inked seal shall be considered to be valid copies.
- Certifications indicated hereon signify that this survey was prepared in accordance with the existing Code of Practice for Land Surveys adopted by the N.Y. State Association of Professional Land Surveyors. Said certifications shall run only to the person for whom the survey is prepared, and on his behalf to the Title company, governmental agency and Lending institution listed hereon, and to the assignees of the lending institution. Certifications are not transferable to additional institutions or subsequent owners.
- Underground improvements or encroachments, if any, are not shown hereon.
- The existence of right of ways, wetlands and/or easements of record, if any, not shown are not guaranteed.
- All natural features shown on survey, including but not limited to Bluff Crest, Clearing, and Wetlands should be verified with the appropriate regulatory agency.
- Elevations shown are based on USC & GS datum. (NAVD 1988)

Not a valid copy unless marked  
with original land surveyor's  
embossed seal & signature

November 17, 2025: Building envelopes



Surveyed: October 30, 2025  
David L. Saskas  
N.Y.S. Lic. No. 049960

Saskas Surveying Company, P.C.  
124 Cedar Street  
East Hampton, New York 11937  
(631) 324-6917 FAX 329-4768