
JOB No. 15060 ~ C5048

## SUFFOLK COUNTY TAX MAP

| | |
|---|---|
| DISTRICT | 0900 |
| SECTION | 113.00 |
| BLOCK | 02.00 |
| PARCEL | 023.000 |

## NOTE:

1. SUBJECT PARCEL LIES IN THE STORMWATER MANAGEMENT DISTRICT.

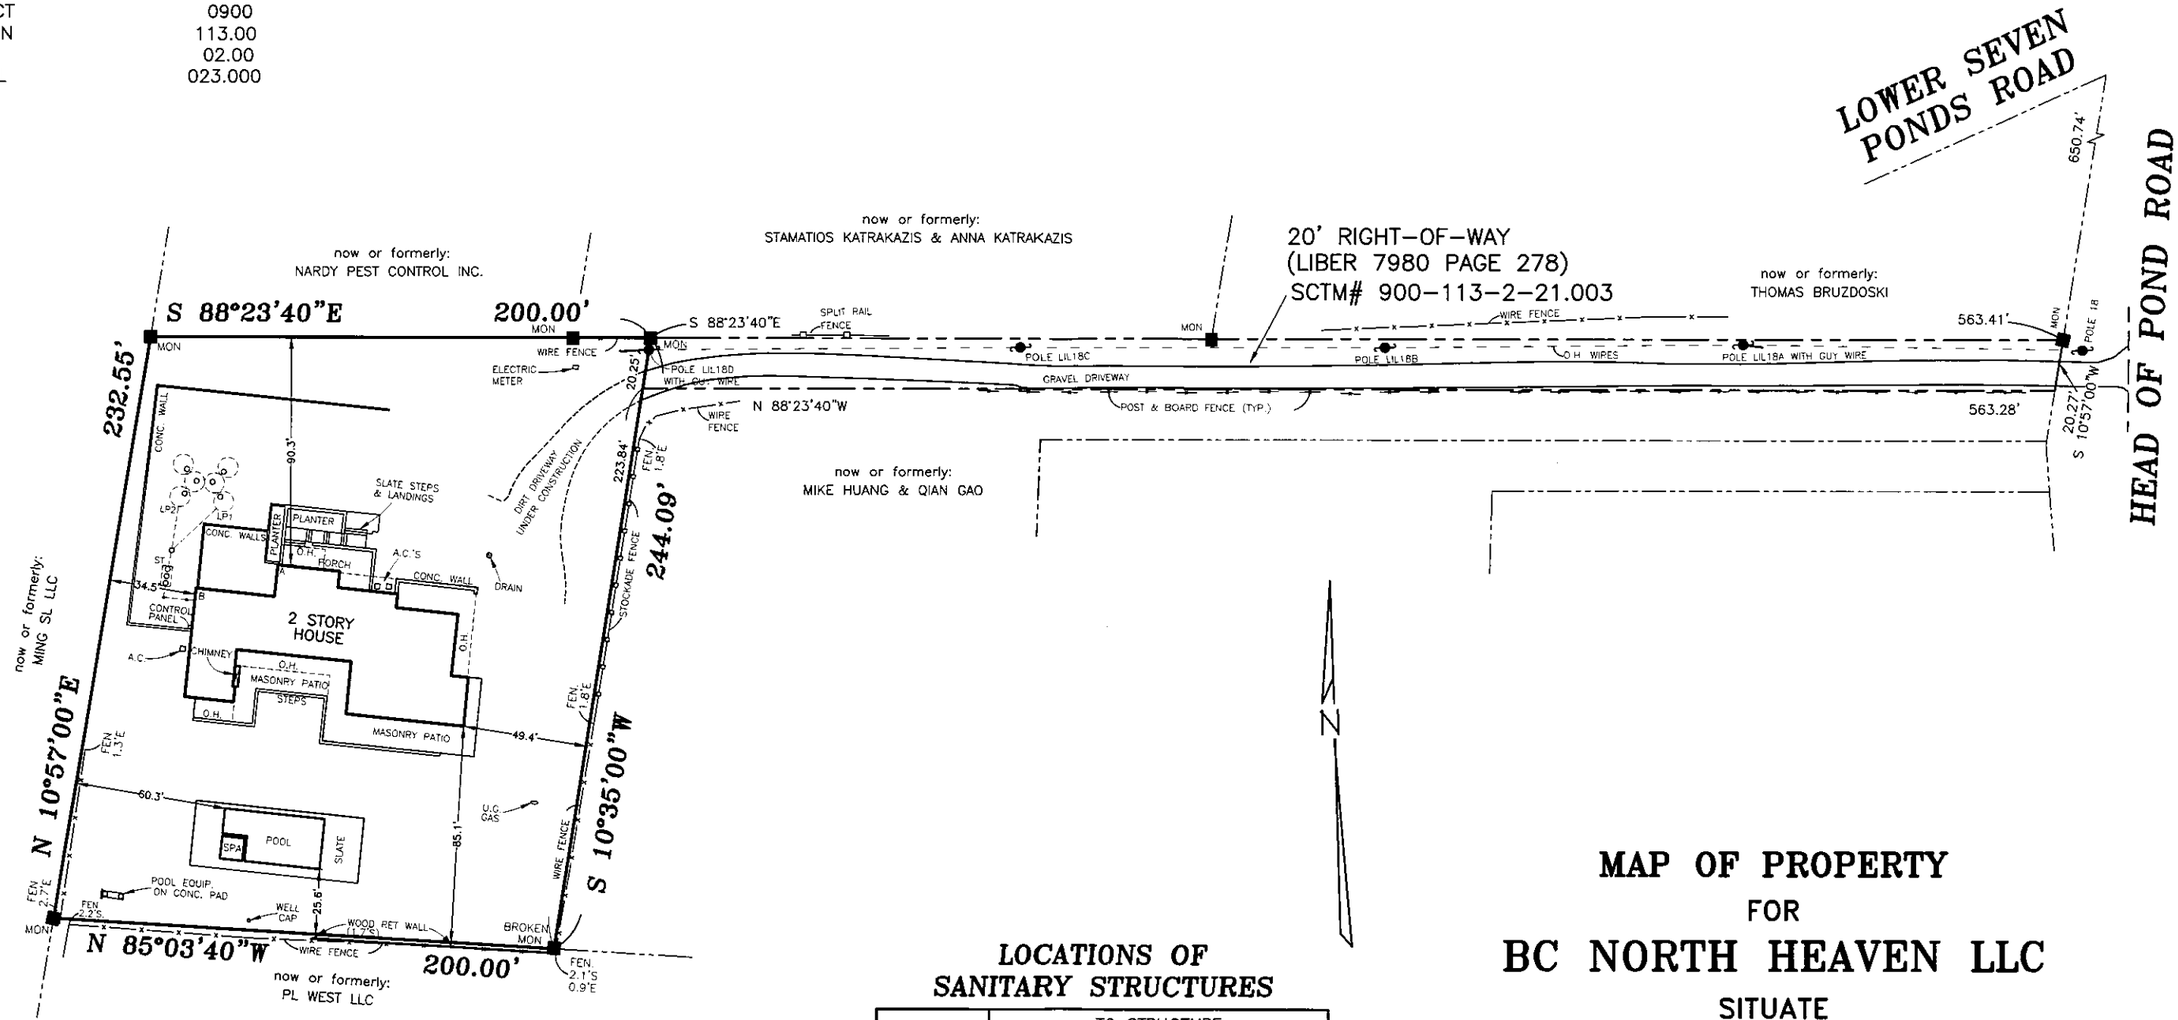


### LOCATIONS OF SANITARY STRUCTURES

| FROM POINT | TO STRUCTURE | | |
|---|---|---|---|
| | ST | LP1 | LP2 |
| A | 44' | 42' | 46.6' |
| B | 14' | 42.5' | 42.5' |

SANITARY SYSTEM LOCATIONS ARE AS PER INSTALLER.
(S.C.D.H.S. REF. No. R-23-1273)

REVISED: JULY 22, 2025 (SANITARY LOC.)
SURVEYED: JULY 3, 2025
REVISED: MAY 23, 2024 (FLOOD ZONES)
SURVEYED: JUNE 14, 2023


LESTER HOLDEN, L.S. No. 49548
S. H. W. and S., LAND SURVEYORS, P.C.
**SQUIRES, HOLDEN, WEISENBACHER & SMITH**
LAND SURVEYING ~ LAND PLANNING ~ ENGINEERING
SOUTHAMPTON ~ NEW YORK


# MAP OF PROPERTY
FOR
# BC NORTH HEAVEN LLC
SITUATE
## WATER MILL
TOWN OF SOUTHAMPTON
SUFFOLK COUNTY, NEW YORK

AREA = 47,237 S.F. (1.084 ACRES)
SCALE: 1" = 60'