
SURVEYED FOR TOM O'DONOGHUE
PROPERTY LOCATED AT NOYACK
LOT No. 13
MAP OF HARBOR WATCH ESTATES
FILED: SEPTEMBER 13, 1985; FILE No. 7965
TOWN OF SOUTHAMPTON
SUFFOLK COUNTY, NEW YORK
S.C.T.M. # 900-024-03-1.31
AREA = 40,090 SF. = 0.9203 ACRES
SCALE: 1"=40'

NOTE: THE EXISTENCE OF RIGHT OF WAYS, WETLANDS AND/OR EASEMENTS OF RECORD IF ANY, NOT SHOWN ARE NOT GUARANTEED.

NOTE: TOPOGRAPHIC SPOT ELEVATIONS RESULT FROM AN ACTUAL FIELD SURVEY AND REFER TO NAVD 88 DATUM

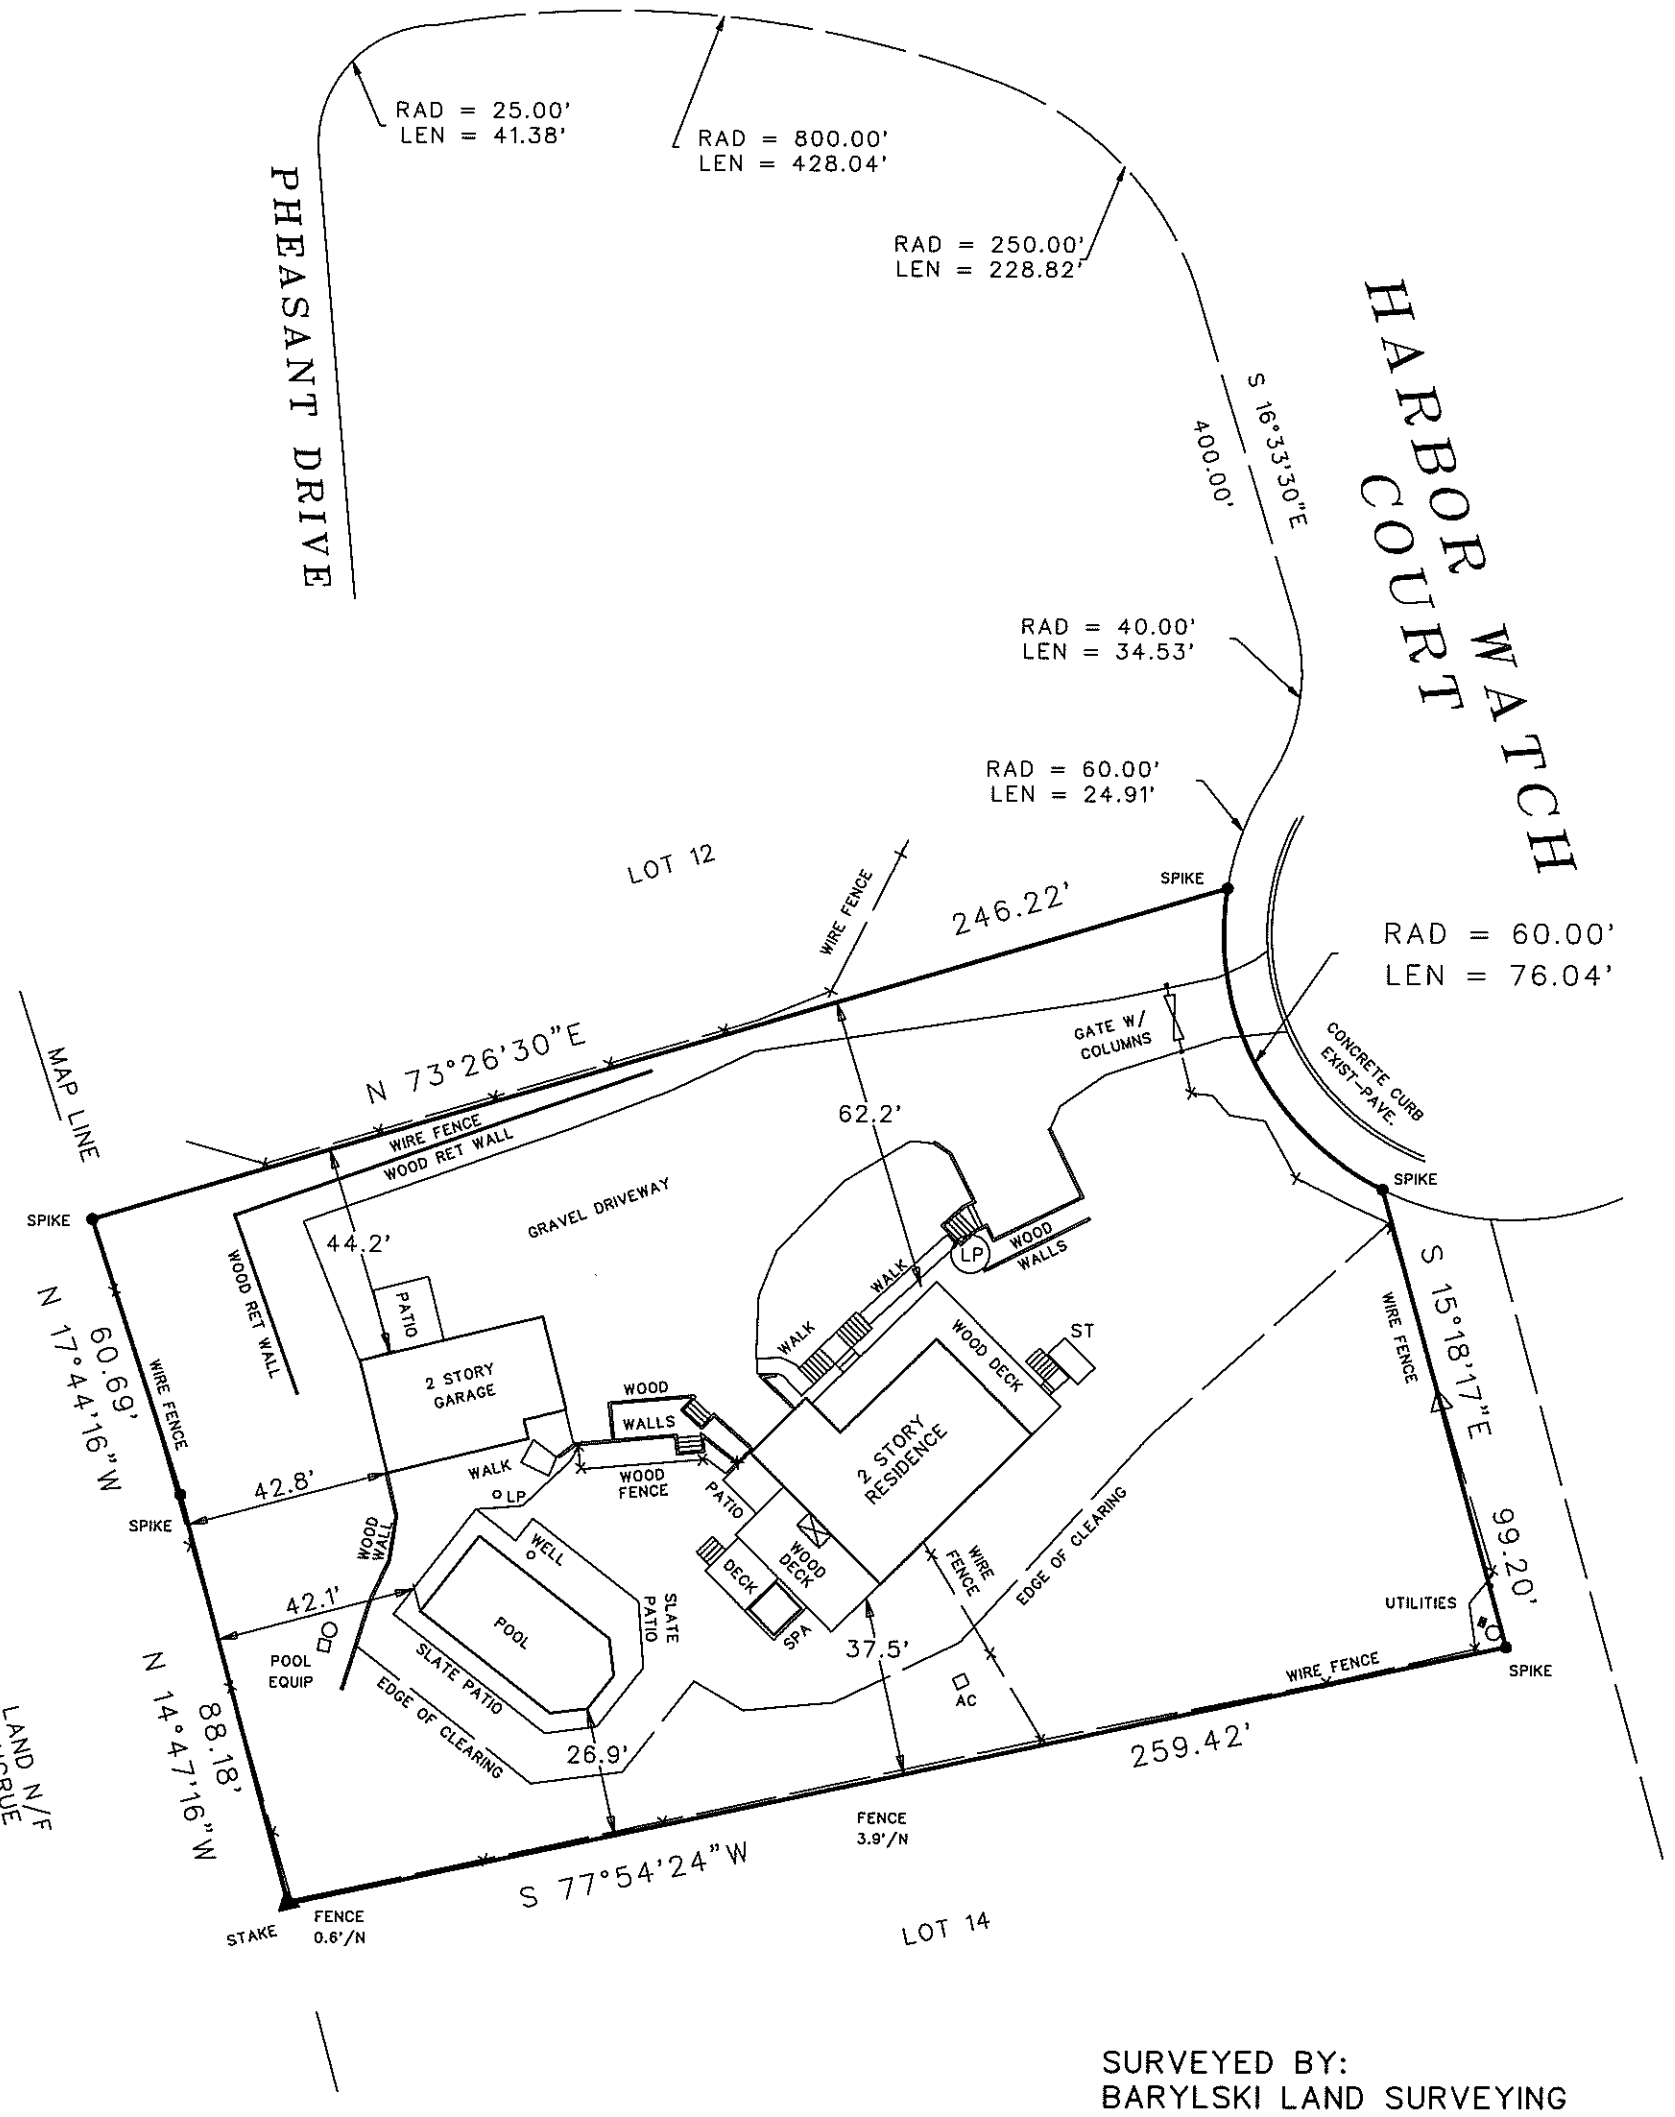

N:\GXD\26408.gxd – 06/26/2025 – 12:52 PM – Scale 1 : 480.000

CERTIFIED TO:
TOM O'DONOGHUE

SURVEYED BY:
BARYLSKI LAND SURVEYING
2320 MAIN ST. P.O. BOX 1302
NEWMAN VILLAGE CONDO.
BRIDGEHAMPTON, NEW YORK
(631-537-7944)
JULY 16, 2005
5-4-2009; UPDATE SURVEY
2-4-2010: UPDATE SURVEY
2-11-2025: UPDATE SURVEY: TOPOGRAPHY

26408