

SURVEY OF PROPERTY

SCTM No. 301-13-12-4.1

148p64

Situate
INCORPORATED VILLAGE OF EAST HAMPTON
Town Of East Hampton
Suffolk County, New York

SCALE: 1" = 50'

AREA: 80.004 sq.ft.
or 1.8366 acres

Certified only to:

111 Lily Pond LLC


LINE	BEARING	DISTANCE
LI	N 75°03'40"E	30.10'

COVERAGE CALCULATIONS

Permitted: 16,000 sq.ft. (20%)
Existing: 98 sq.ft. (0.1%)

- indicates fire hydrant.
- indicates water meter.
- indicates marble monument.
- indicates set 12" iron pin.
- indicates Principal Building Envelope.
- indicates Accessory Building Envelope.
- indicates Swimming Pool Envelope.

- NOTES:
- Unauthorized alteration or addition to a survey map bearing a licensed land surveyors seal is a violation of section 7209, sub-division 2 of the N.Y. State Education Law.
 - Only copies from the original of this survey marked with an original of the land surveyor's embossed seal or inked seal shall be considered to be valid copies.
 - Certifications indicated hereon signify that this survey was prepared in accordance with the existing Code of Practice for Land Surveys adopted by the N.Y. State Association of Professional Land Surveyors. Said certifications shall run only to the person for whom the survey is prepared, and on his behalf to the Title company, governmental agency and Lending institution listed hereon, and to the assignees of the lending institution. Certifications are not transferable to additional institutions or subsequent owners.
 - Underground improvements or encroachments, if any, are not shown hereon.
 - The existence of right of ways, wetlands and/or easements of record, if any, not shown are not guaranteed.
 - All natural features shown on survey, including but not limited to Bluff Crest, Clearing, and Wetlands should be verified with the appropriate regulatory agency.
 - Elevations shown are based on USC & GS datum. (NAVD 1988)

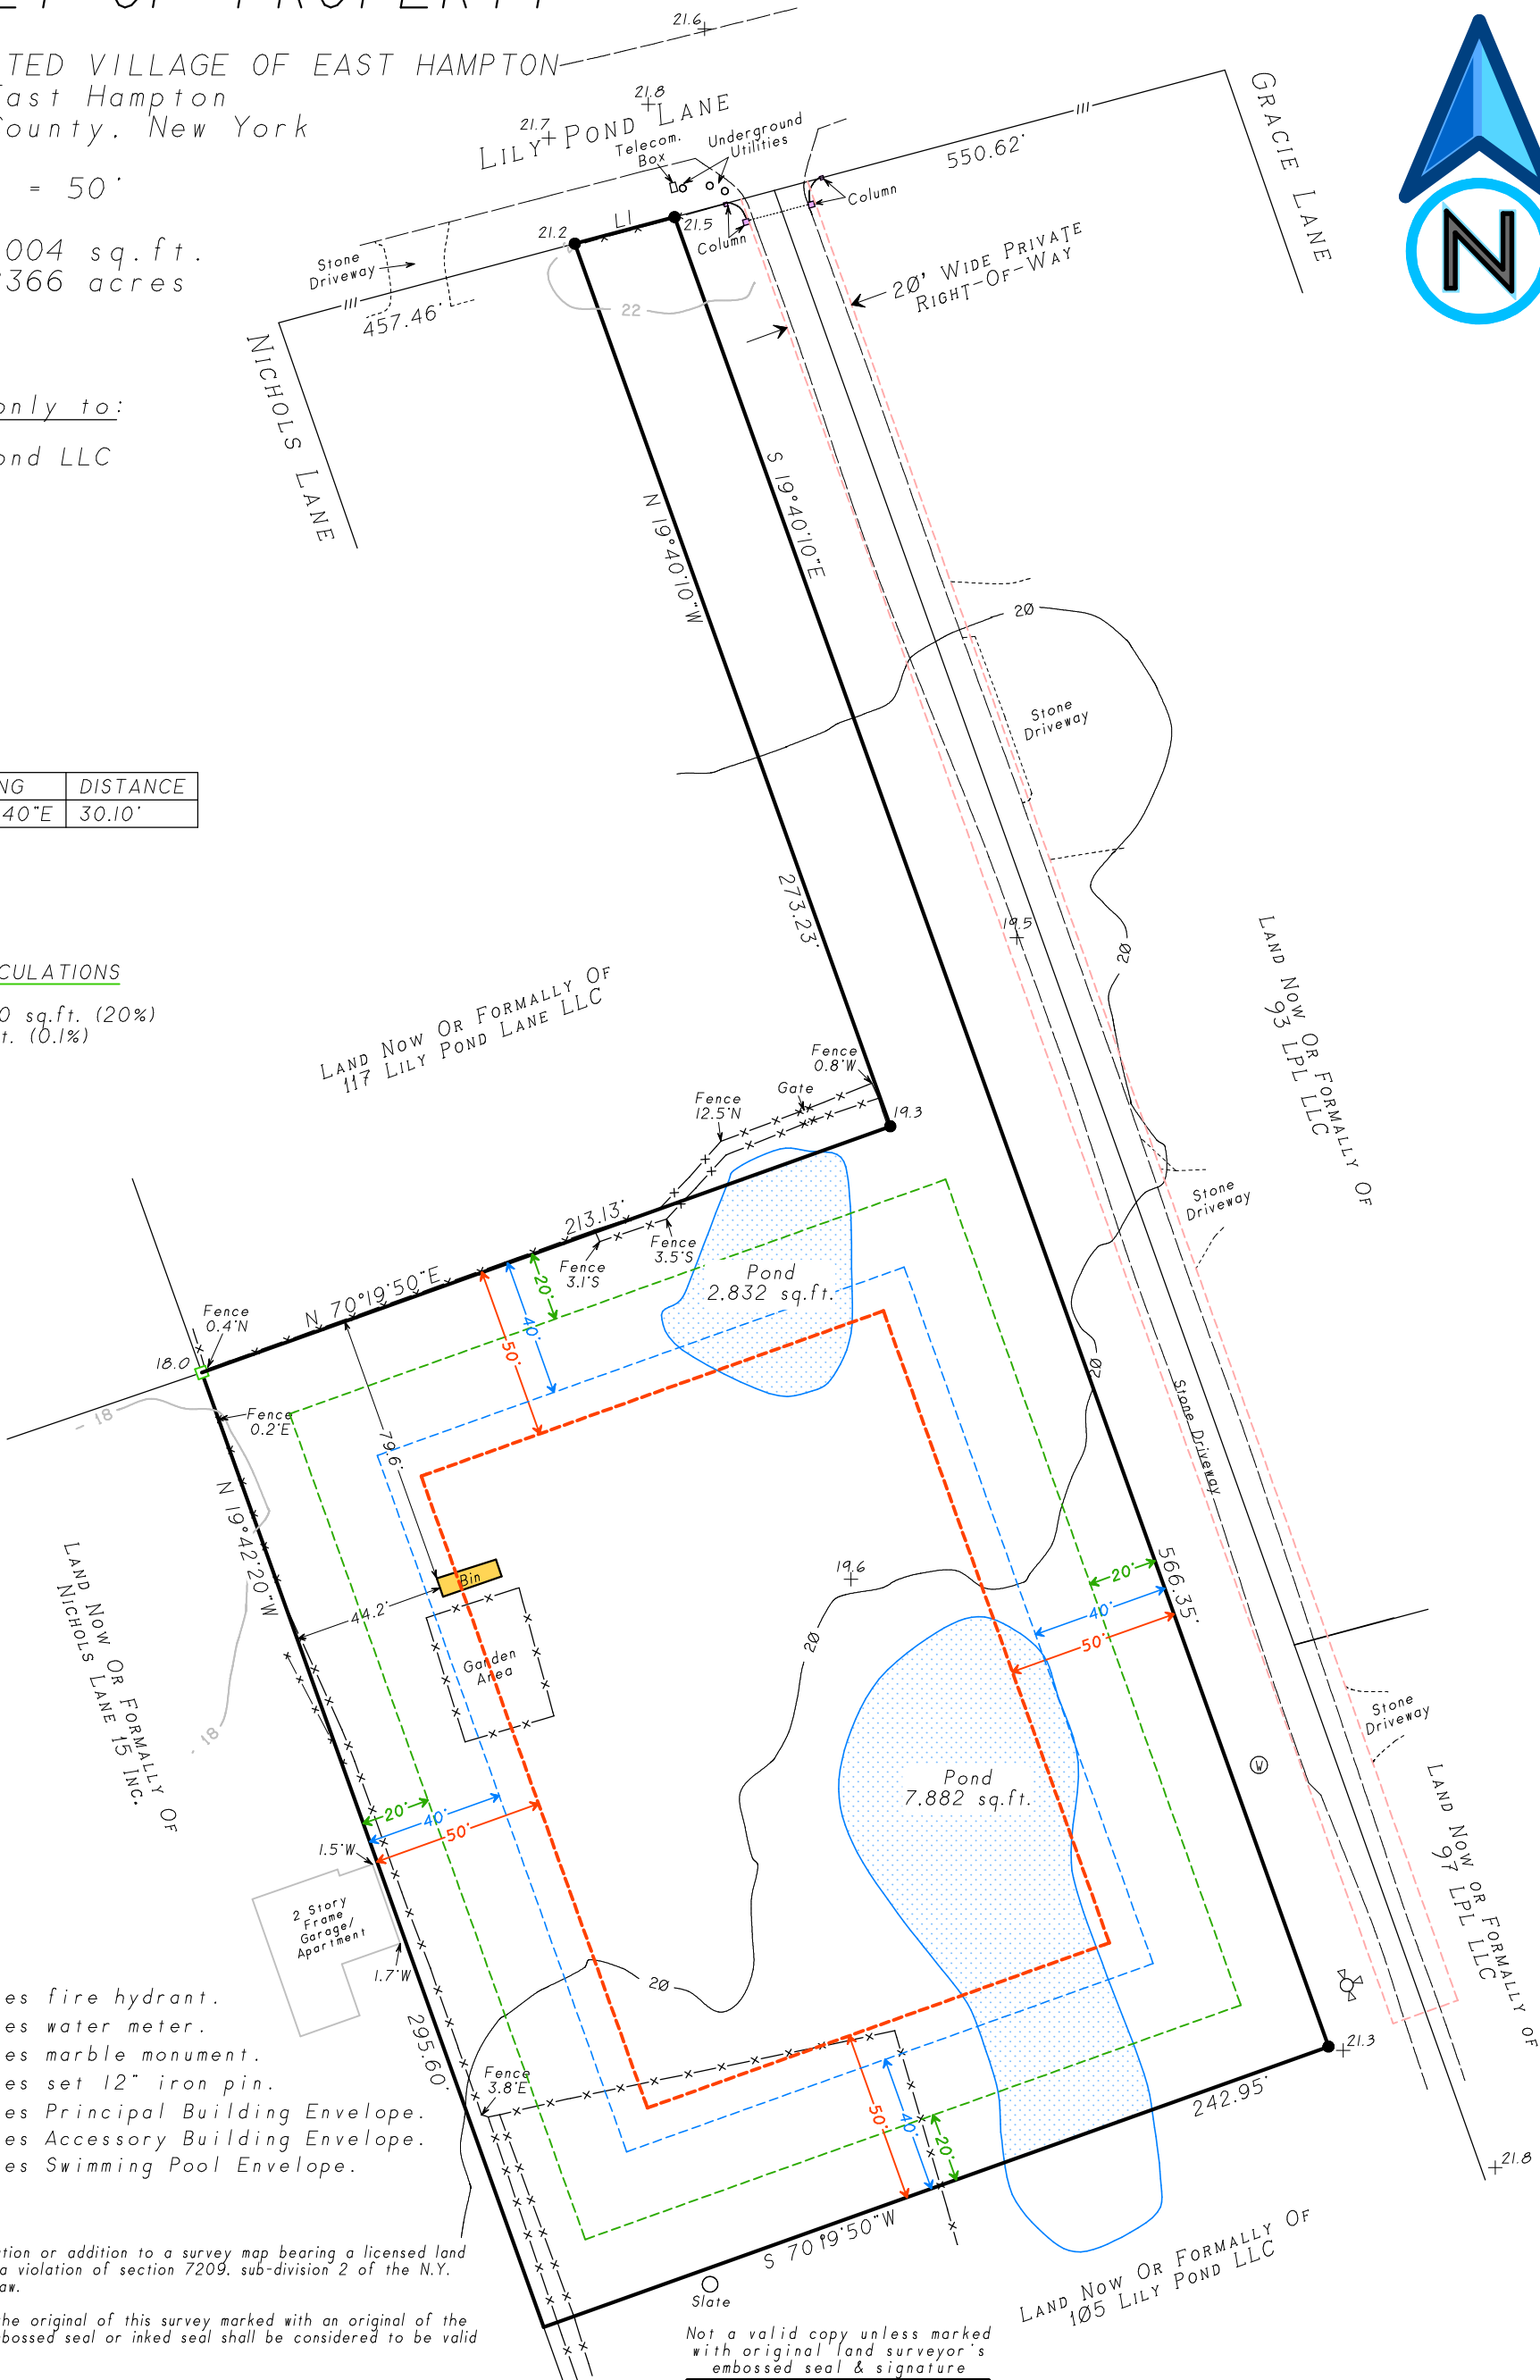

April 1, 2025: Plot building envelopes
March 27, 2025: Update & topography

Surveyed: March 25, 2025
David L. Saskas
N.Y.S. Lic. No. 049960
Saskas Surveying Company, P.C.
124 Cedar Street
East Hampton, New York 11937
(631) 324-6917 FAX 329-4768