MAP OF LOTS 2 TO 6 BLOCK 1002 SUBD'VN 5
SHEPARD NECK SECTION
TOWN OF EAST HAMPTON
MONTAUK N.Y.

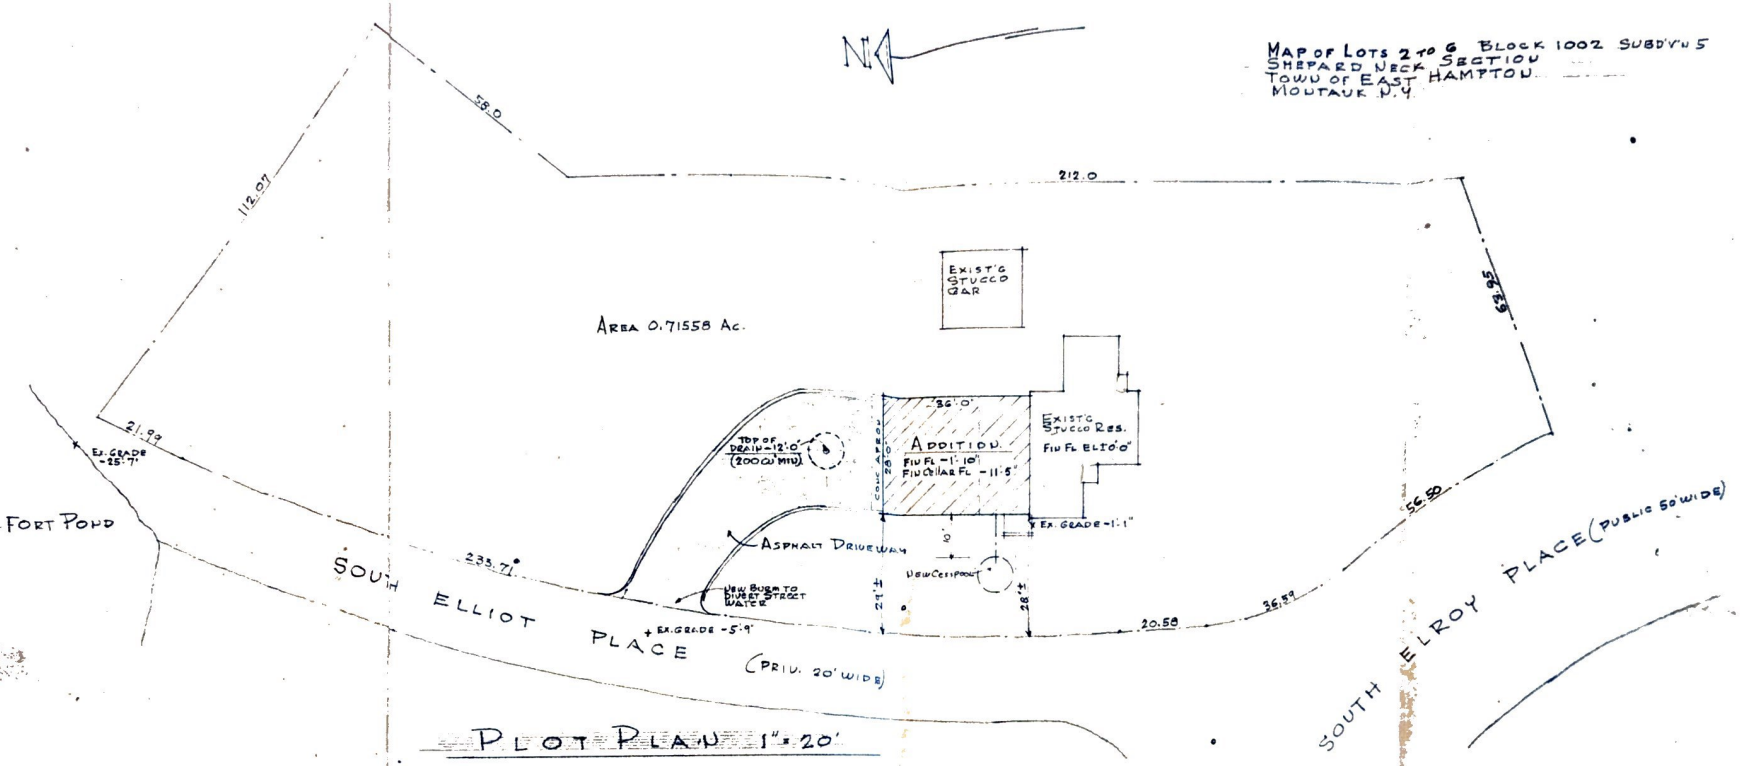

PLOT PLAN 1" = 20'

FATHER ROBERT J. BARNWELL
ST JOHN OF GOD R.C. CHURCH
84 CARLETON AVENUE
CENTRAL ISLIP, N.Y., 11722
TEL #. (516) - 234 - 6535

DWG # 1 OF 4

ADDITION TO RESIDENCE for
REV. ROBERT J. BARNWELL
SOUTH ELLIOT PLACE MONTAUK N.Y.

PRELIM 5/13/68
FINAL 5/24/68