


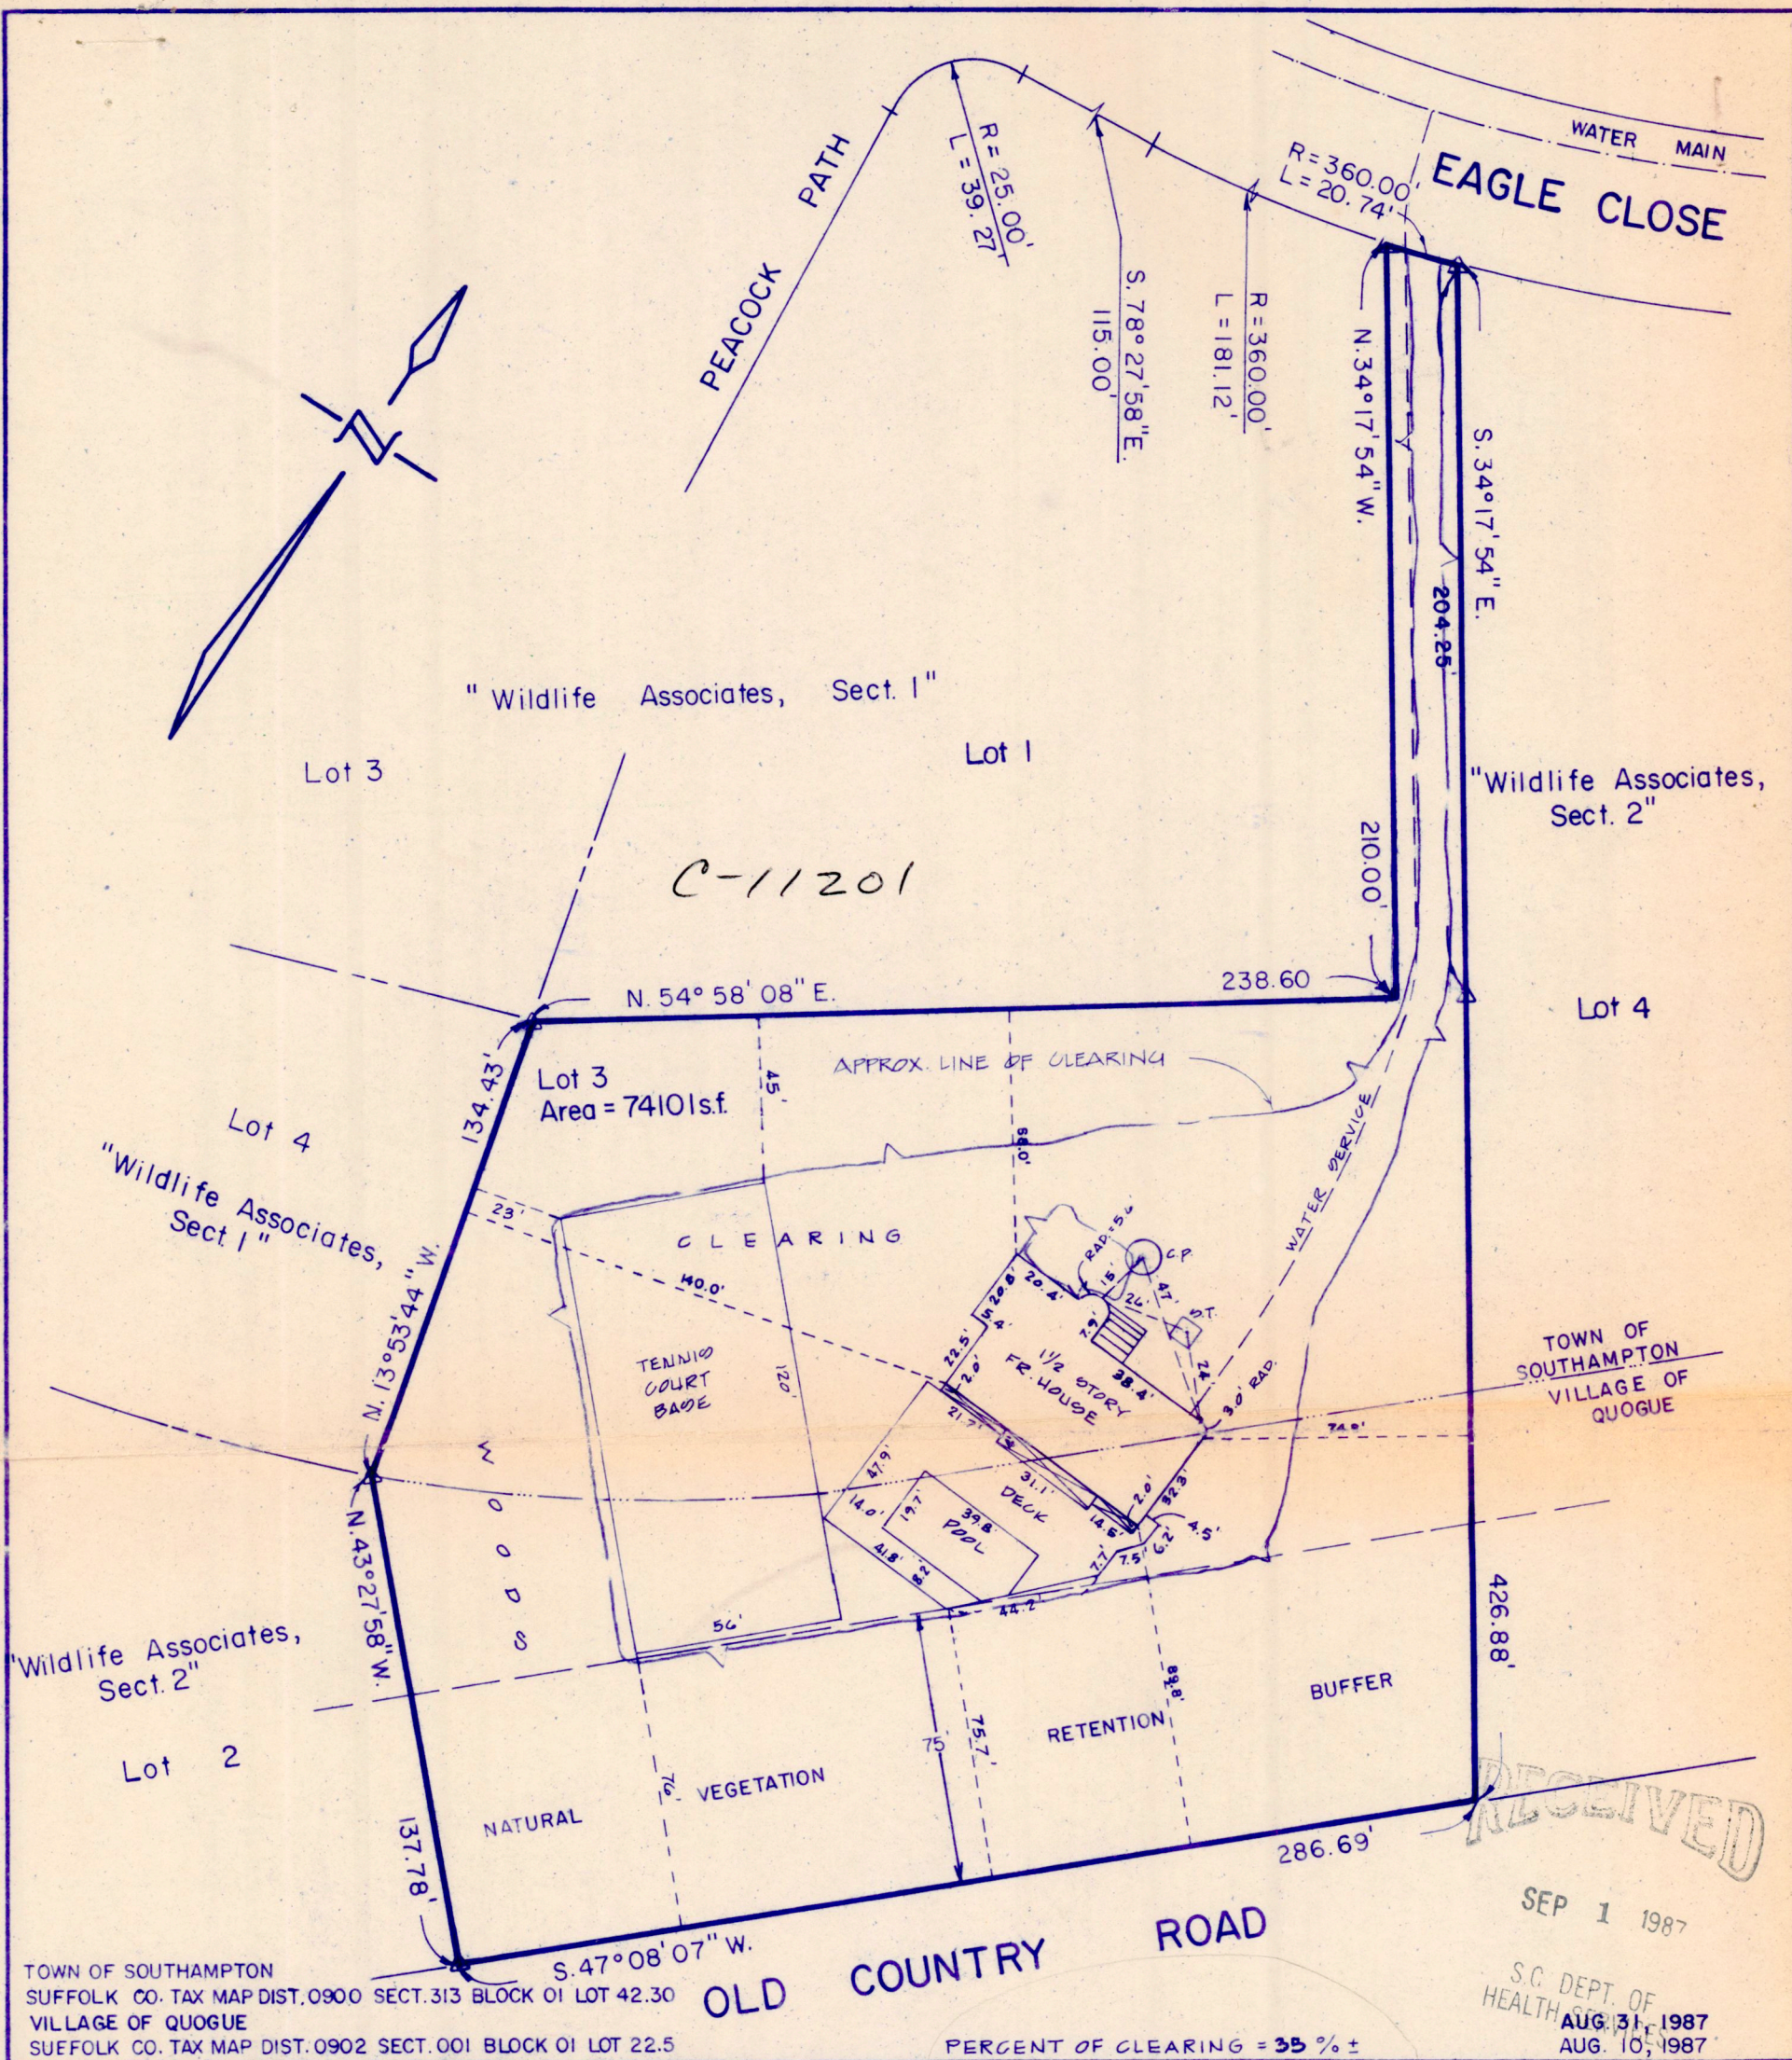


SUFFOLK COUNTY DEPARTMENT OF HEALTH SERVICES
SINGLE FAMILY DWELLING ONLY
DATE SEP 03 1987 S. REF. NO. 85-SH-810
The sewage disposal and water supply facilities for this location have been inspected by this Department and/or other agencies and found to be satisfactory.
Stephen A. Costa, P.E.
Chief of Bureau of Wastewater Management

SURVEY FOR
TEDALDI AT THE WILDLIFE, INC.
LOT NO. 3 "WILDLIFE ASSOCIATES, SECT. 2"
AT NORTH OF VILLAGE OF QUOGUE
TOWN OF SOUTHAMPTON
SUFFOLK COUNTY, NEW YORK

JUNE 22, 1987
MAR. 20, 1987
MAY 16, 1986
OCT. 25, 1985
DATE: MAY 26, 1985
SCALE: 1" = 50'
NO. 85-641

* UNAUTHORIZED ALTERATION OR ADDITION TO THIS SURVEY IS A VIOLATION OF SECTION 7209 OF THE NEW YORK STATE EDUCATION LAW
* COPIES OF THIS SURVEY NOT BEARING THE LAND SURVEYOR'S INKED SEAL OR EMBOSSED SEAL SHALL NOT BE CONSIDERED TO BE A VALID TRUE COPY
* GUARANTEES INDICATED HEREON SHALL RUN ONLY TO THE PERSON FOR WHOM THE SURVEY IS PREPARED AND ON HIS BEHALF TO THE TITLE COMPANY, GOVERNMENTAL AGENCY AND LENDING INSTITUTION LISTED HEREON, AND TO THE ASSIGNEES OF THE LENDING INSTITUTION. GUARANTEES ARE NOT TRANSFERABLE TO ADDITIONAL INSTITUTIONS OR SUBSEQUENT OWNERS
* DISTANCES SHOWN HEREON FROM PROPERTY LINES TO EXISTING STRUCTURES ARE FOR A SPECIFIC PURPOSE AND ARE NOT TO BE USED TO ESTABLISH PROPERTY LINES OR FOR THE ERECTION OF FENCES

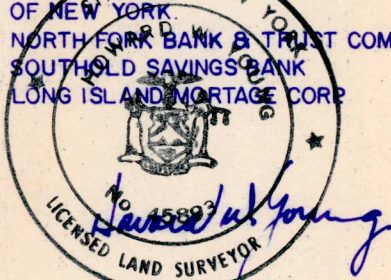GUARANTEED TO:
FIRST AMERICAN TITLE INSURANCE COMPANY OF NEW YORK
NORTH FORK BANK & TRUST COMPANY
SOUTHOLD SAVINGS BANK
LONG ISLAND MORTGAGE CORP.


HEALTH DEPARTMENT - DATA FOR APPROVAL TO CONSTRUCT
* NEAREST WATER MAIN, MI. ± * SOURCE OF WATER: PRIVATE ___ PUBLIC ☒
* SUFF. CO. TAX MAP DIST. ___ SECTION ___ BLOCK ___ LOT ___
* THERE ARE NO DWELLINGS WITHIN 100 FEET OF THIS PROPERTY OTHER THAN THOSE SHOWN HEREON.
* THE WATER SUPPLY AND SEWAGE DISPOSAL SYSTEM FOR THIS RESIDENCE WILL CONFORM TO THE STANDARDS OF THE SUFFOLK COUNTY DEPARTMENT OF HEALTH SERVICES.
APPLICANT: Ken Tedaldi
ADDRESS: 604 815 Quogue Ny TEL. 653-5588

NOTE: Δ = STAKE
SUBDIVISION MAP FILED IN THE OFFICE OF THE CLERK OF SUFFOLK COUNTY ON JAN 2, 1985 AS FILE NO. 7830
* THE LOCATION OF WELL(W), SEPTIC TANK(ST) & CESSPOOLS(CP) SHOWN HEREON ARE FROM FIELD OBSERVATIONS AND OR DATA OBTAINED FROM OTHERS



YOUNG & YOUNG
ALDEN W. YOUNG, PROFESSIONAL ENGINEER AND LAND SURVEYOR N.Y.S. LICENSE NO. 12845
HOWARD W. YOUNG, LAND SURVEYOR N.Y.S. LICENSE NO. 45893
400 OSTRANDER AVENUE
RIVERHEAD, NEW YORK