



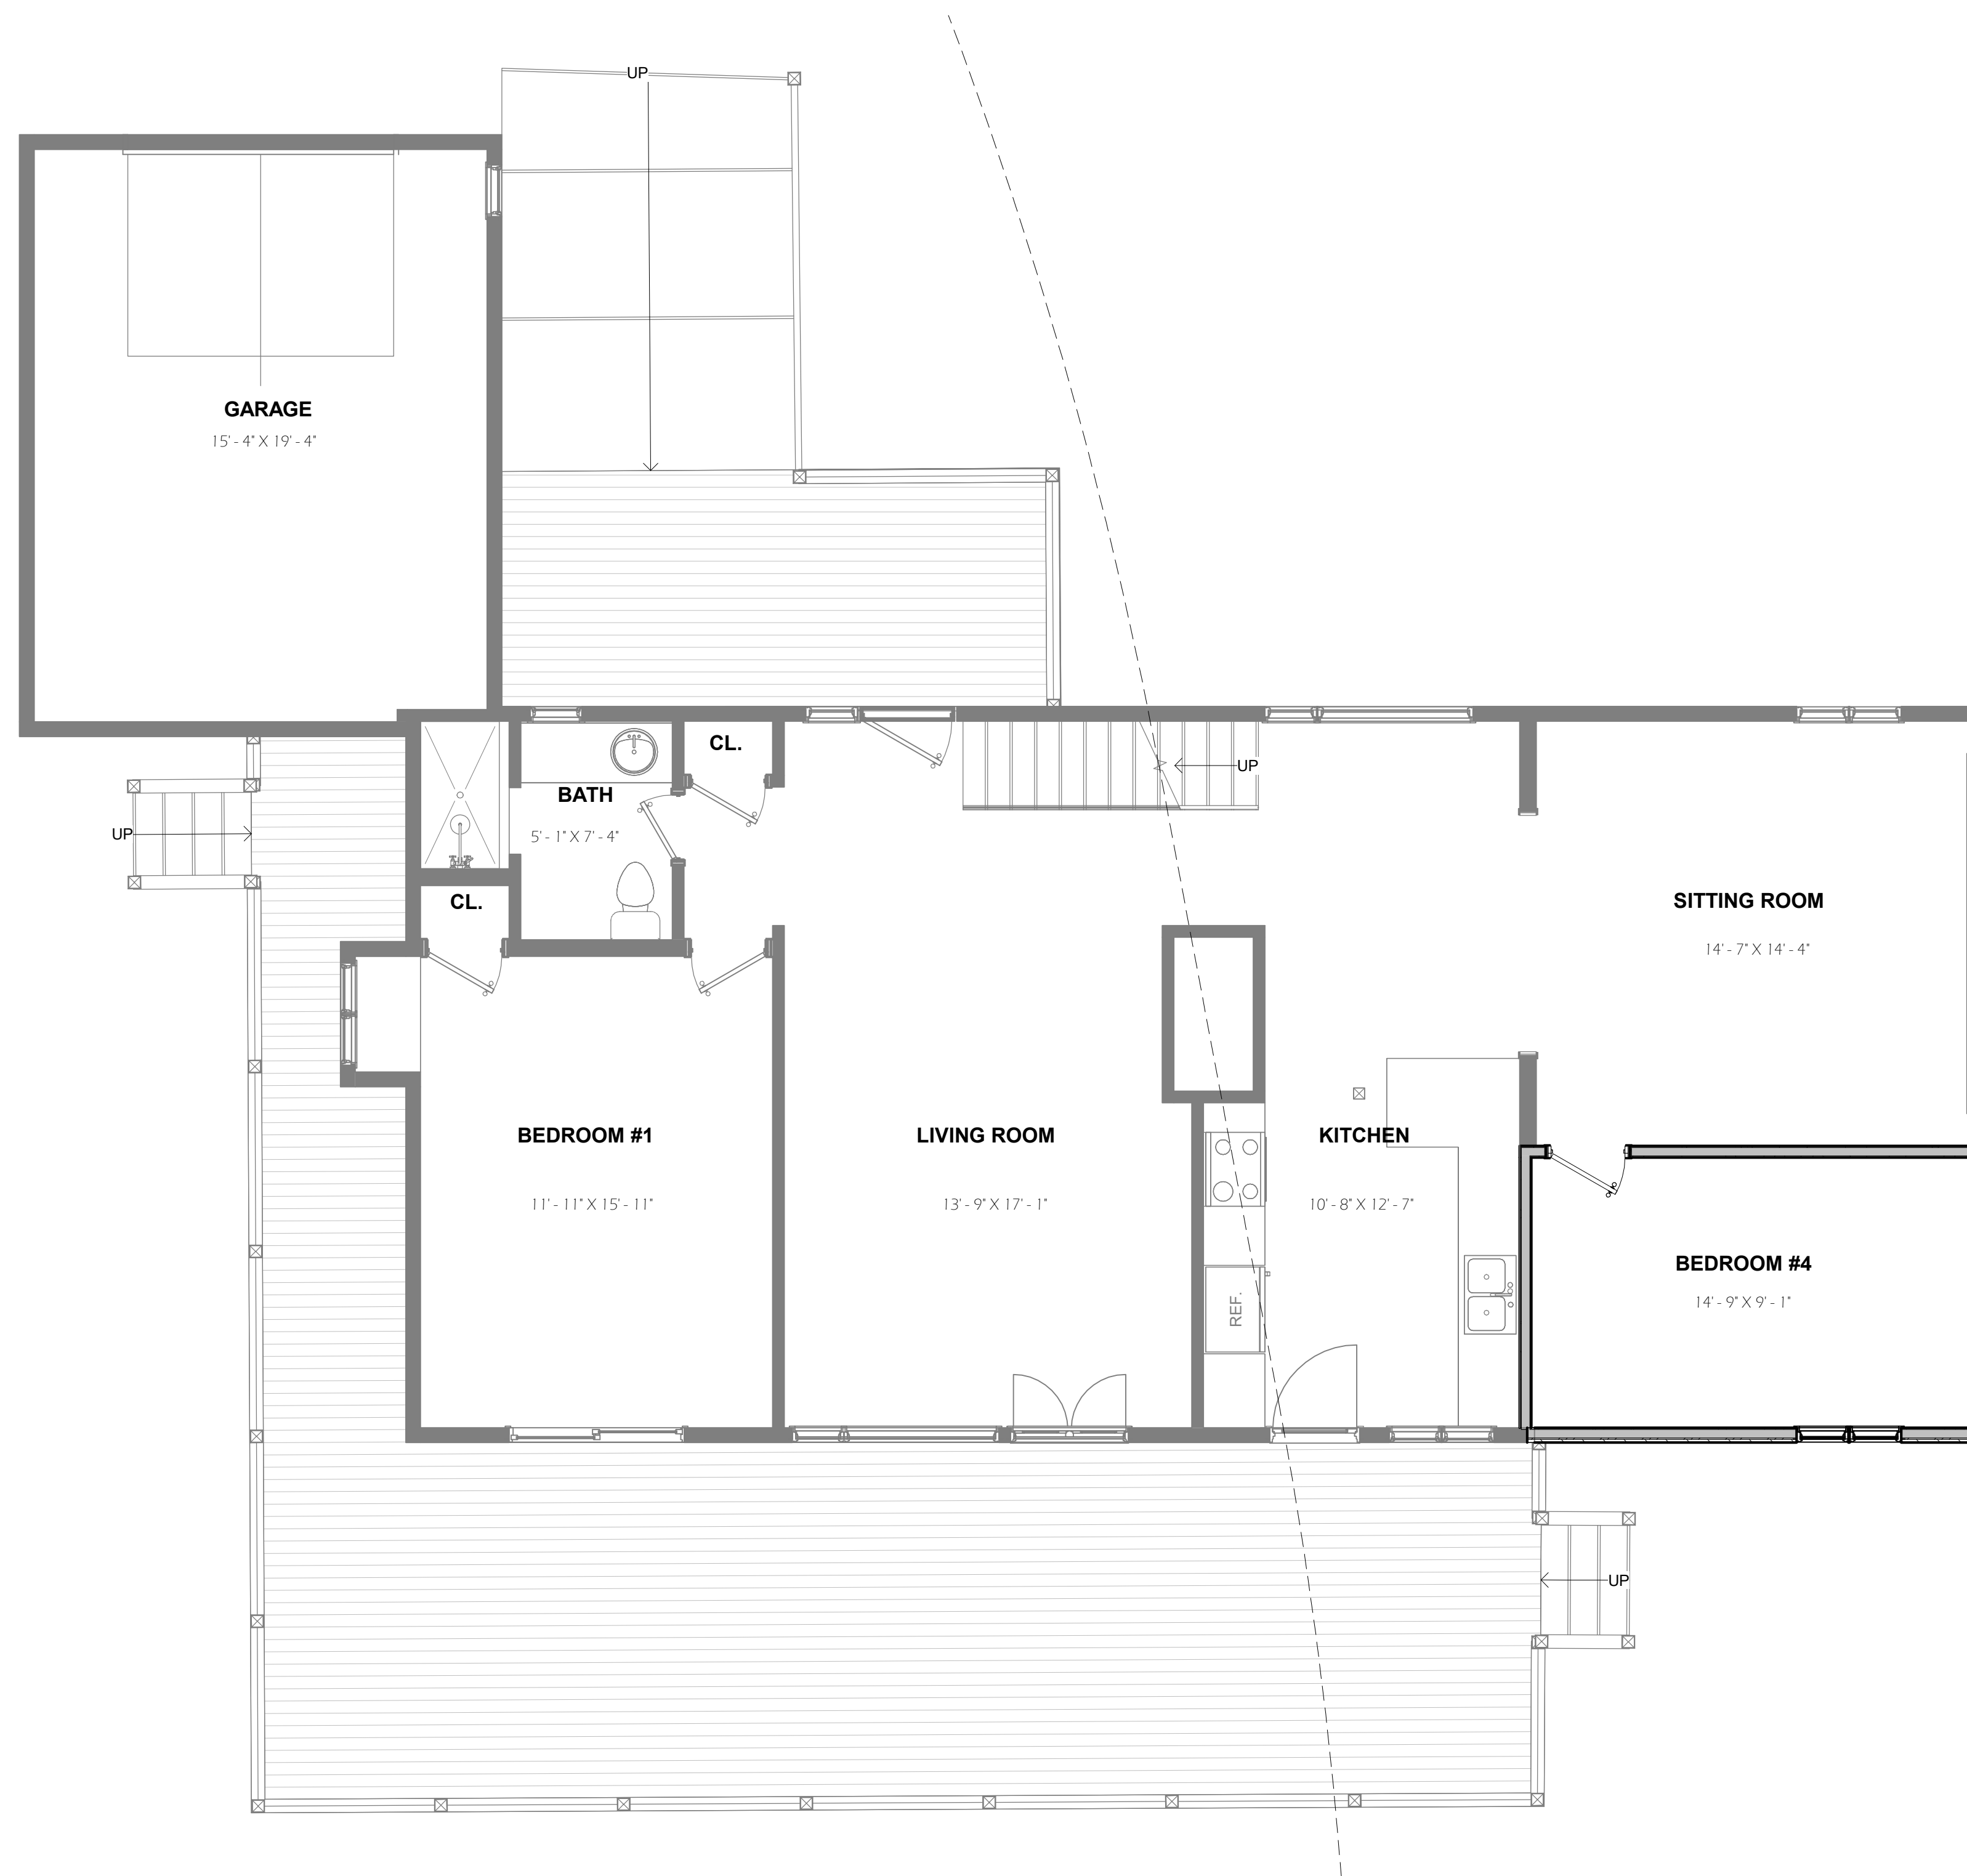

① Proposed First Floor Plan - OPT. 1
1/4" = 1'-0"

ALTERNATIVE FLOOR PLAN

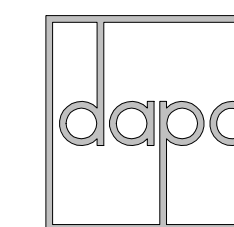

DiSUNNO
ARCHITECTURE

36 W. Water St. Ste. 201
Sag Harbor, NY 11963
tel 631.324.6676

Zoning Analysis For:
**The Pearl at 101
Central**

SHEET
A3
First Floor - OPT. 1


101 Central Ave. Amagansett NY
11930
ALL RIGHTS RESERVED. UNPUBLISHING COPYRIGHT © 2025
www.DiSunnoArchitecture.com

05.15.2026



① Proposed Second Floor Plan - OPT. 2
1/4" = 1'-0"

ALTERNATIVE FLOOR PLAN

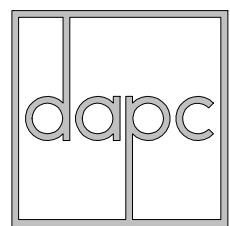

DiSUNNO
ARCHITECTURE


36 W. Water St. Ste. 201
Sag Harbor, NY 11963
tel 631.324.6676

Zoning Analysis For:
**The Pearl at 101
Central**

SHEET
A4
Second Floor - OPT. 2


101 Central Ave. Amagansett NY
11930
ALL RIGHTS RESERVED. UNPUBLISHING COPYRIGHT © 2025

05.15.2026
www.DiSunnoArchitecture.com

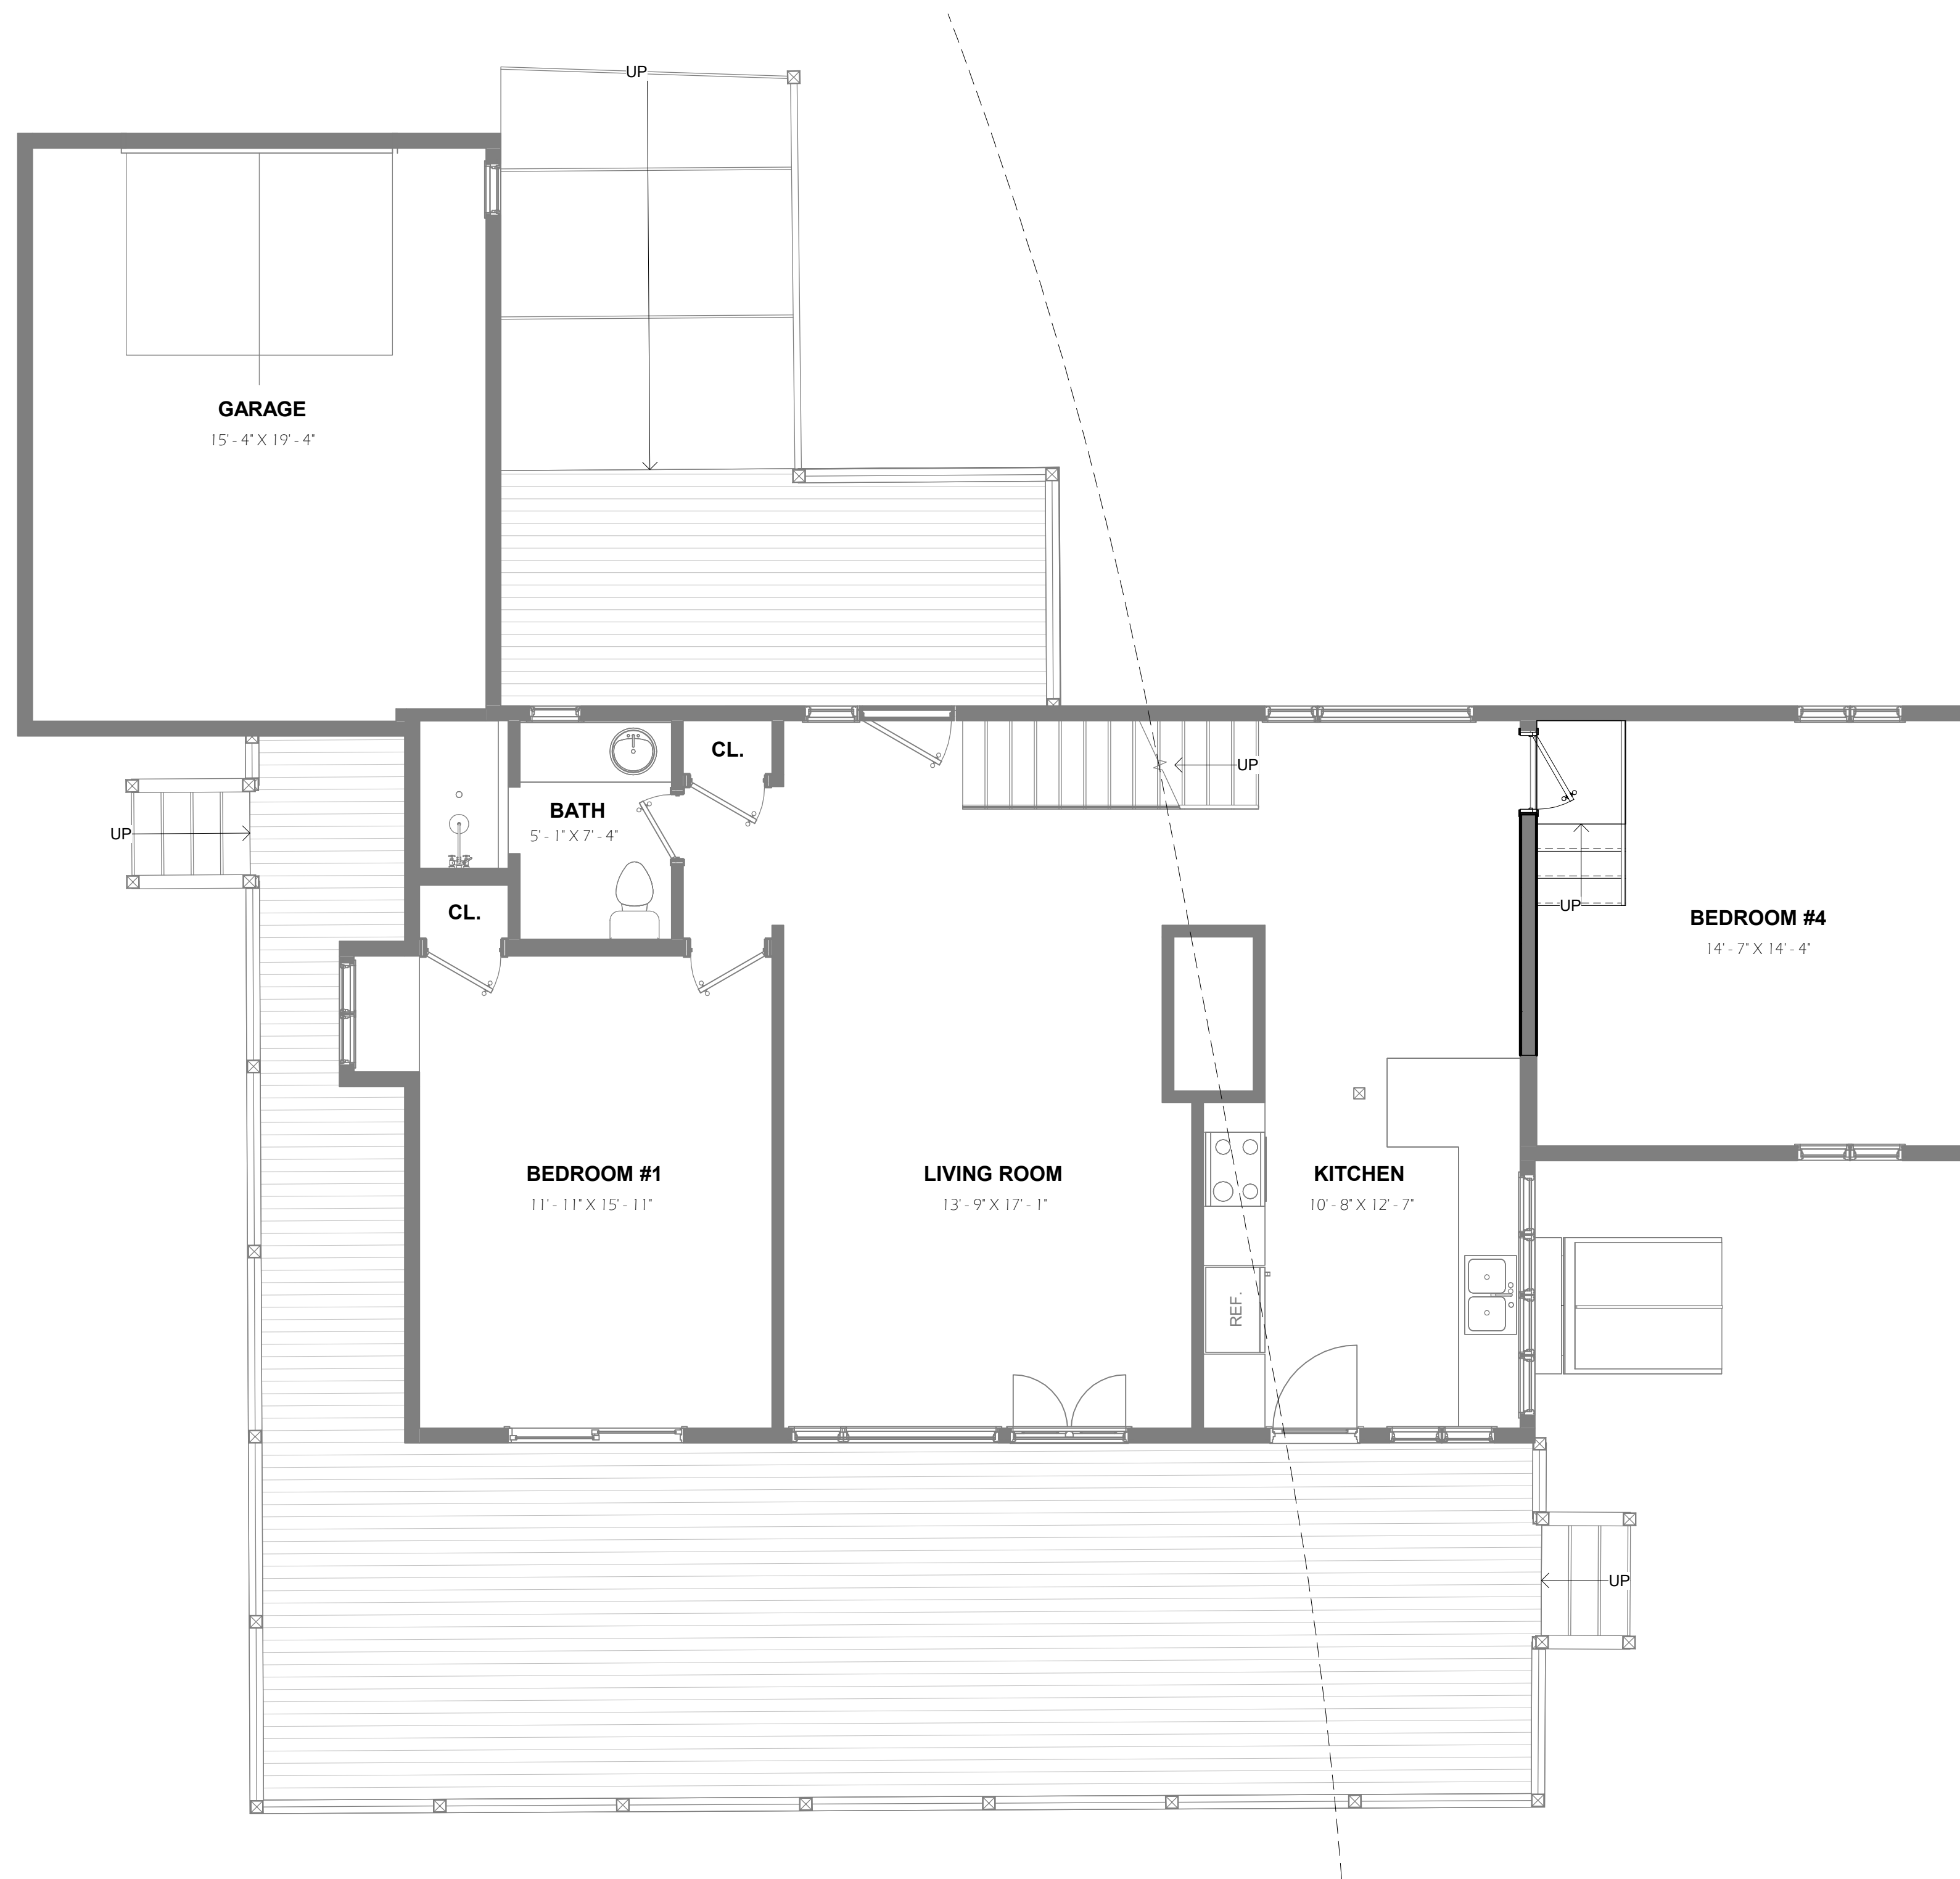

1 Proposed First Floor Plan - OPT. 3
1/4" = 1'-0"

ALTERNATIVE FLOOR PLAN

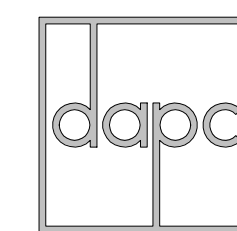

DiSUNNO
ARCHITECTURE

36 W. Water St. Ste. 201
Sag Harbor, NY 11963
tel 631.324.6676

Zoning Analysis For:
**The Pearl at 101
Central**

SHEET

A5

First Floor - OPT. 3

07.13.2026

101 Central Ave. Amagansett NY
11930
ALL RIGHTS RESERVED. UNAWING COPYRIGHT © 2025

www.DiSunnoArchitecture.com