

DISTRICT 0900
SECTION 015.000
BLOCK 001.000
PARCEL 039.000




LANE

HILLOVER

UNAUTHORIZED ALTERATION OR ADDITION TO A SURVEY MAP BEARING A LICENSED LAND SURVEYOR'S SEAL IS A VIOLATION OF SECTION 7209, SUB-DIVISION 2, OF THE NEW YORK EDUCATION LAW.
COPIES OF THIS SURVEY MAP NOT BEARING THE LAND SURVEYOR'S GREEN INKED SEAL OR EMBOSSED SEAL SHALL NOT BE CONSIDERED TO BE A VALID TRUE COPY.
CERTIFICATIONS INDICATED HEREON SIGNIFY THAT THIS SURVEY WAS PREPARED IN ACCORDANCE WITH THE EXISTING CODE OF PRACTICE FOR LAND SURVEYS ADOPTED BY THE NEW YORK STATE ASSOCIATION OF PROFESSIONAL LAND SURVEYORS. SAID CERTIFICATIONS SHALL RUN ONLY TO THE PERSON FOR WHOM THE SURVEY IS PREPARED, AND ON HIS BEHALF TO THE TITLE COMPANY, GOVERNMENTAL AGENCY AND LENDING INSTITUTION LISTED HEREON, AND TO THE ASSIGNEES OF THE LENDING INSTITUTION. CERTIFICATIONS ARE NOT TRANSFERABLE TO ADDITIONAL INSTITUTIONS OR SUBSEQUENT OWNERS.

LONG BEACH LANE

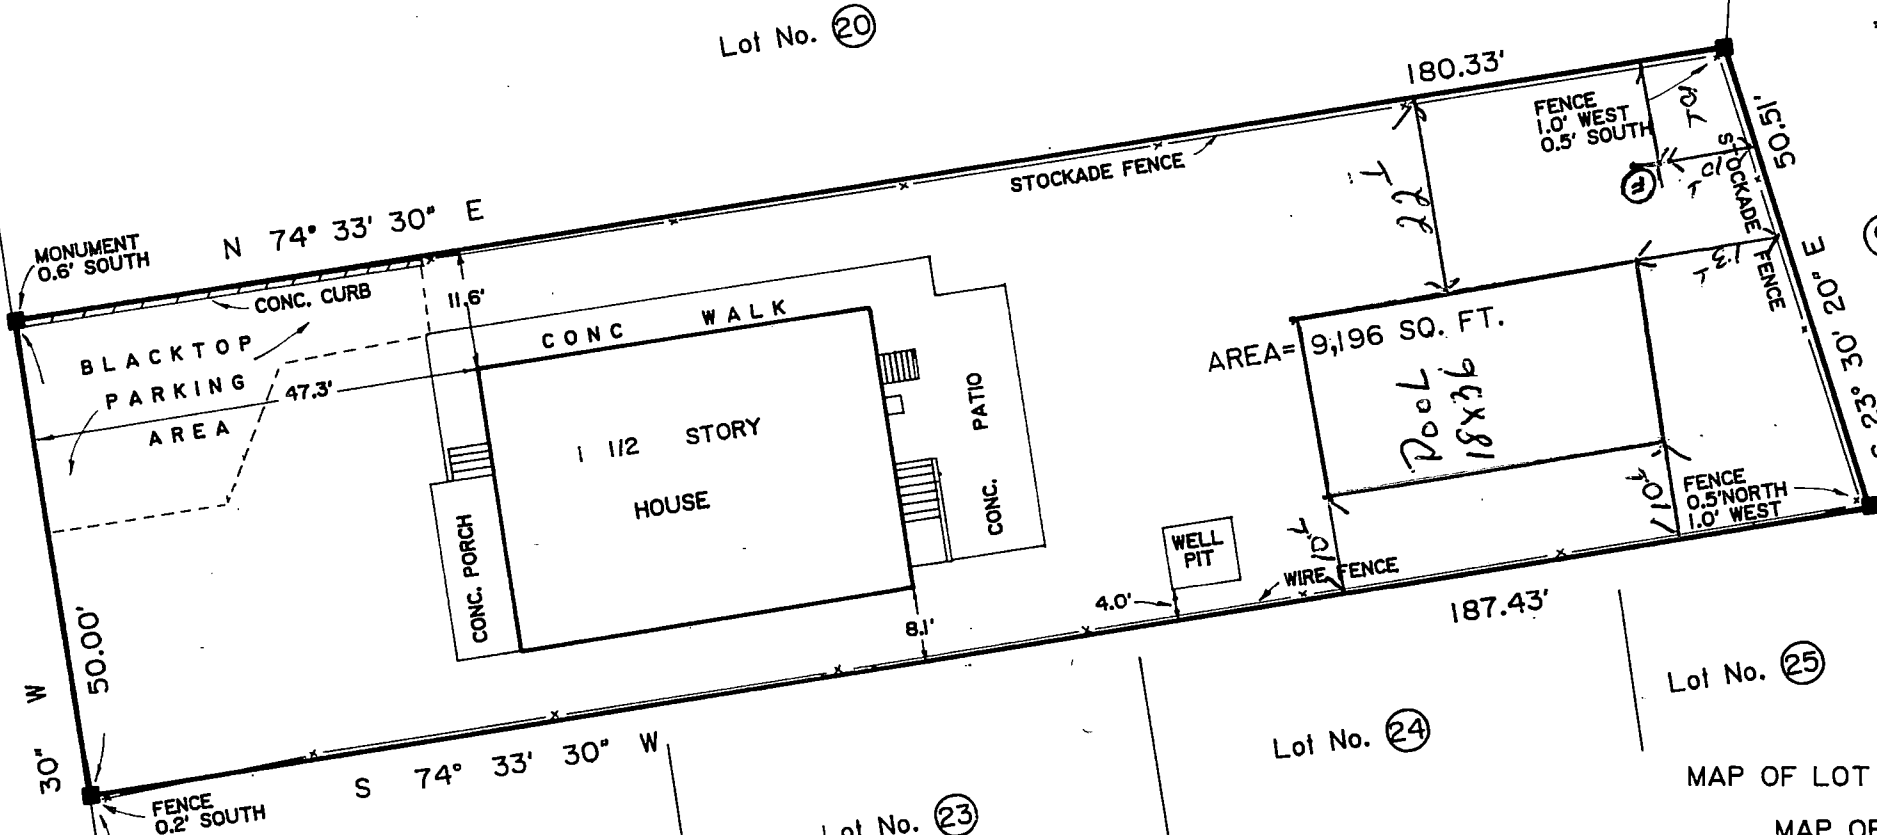

Lot No. 20

Lot No. 22

Lot No. 23


Lot No. 24

Lot No. 25

SURVEYED: NOV. 1, 1991

KARL W. WEISENBACHER

SQUIRES, HOLDEN, WEISENBACHER & SMITH
LAND SURVEYORS ~ ENGINEERS
SOUTHAMPTON ~ NEW YORK

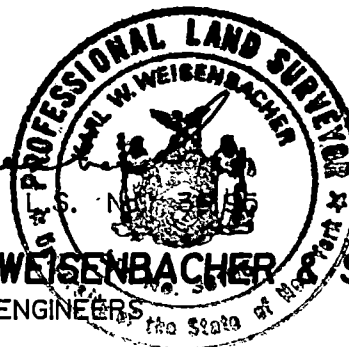

MAP OF LOT NO. 21

MAP OF WICKATUCK HILLS

SECTION No. 2

(MAP NO. 1642 ~ FILED JUL. 13, 1948)

FOR

HUGH P. & ROSE O'NEIL

SITUATE NOYACK

TOWN OF SOUTHAMPTON

SUFFOLK COUNTY, N.Y.

SCALE: 1" = 20'

Lot No. 19

MAP "C"

WICKATUCK

MAP NO. 1185

MAP OF

FILED JUL. 25, 1935 ~ MAP NO. 1185

028132